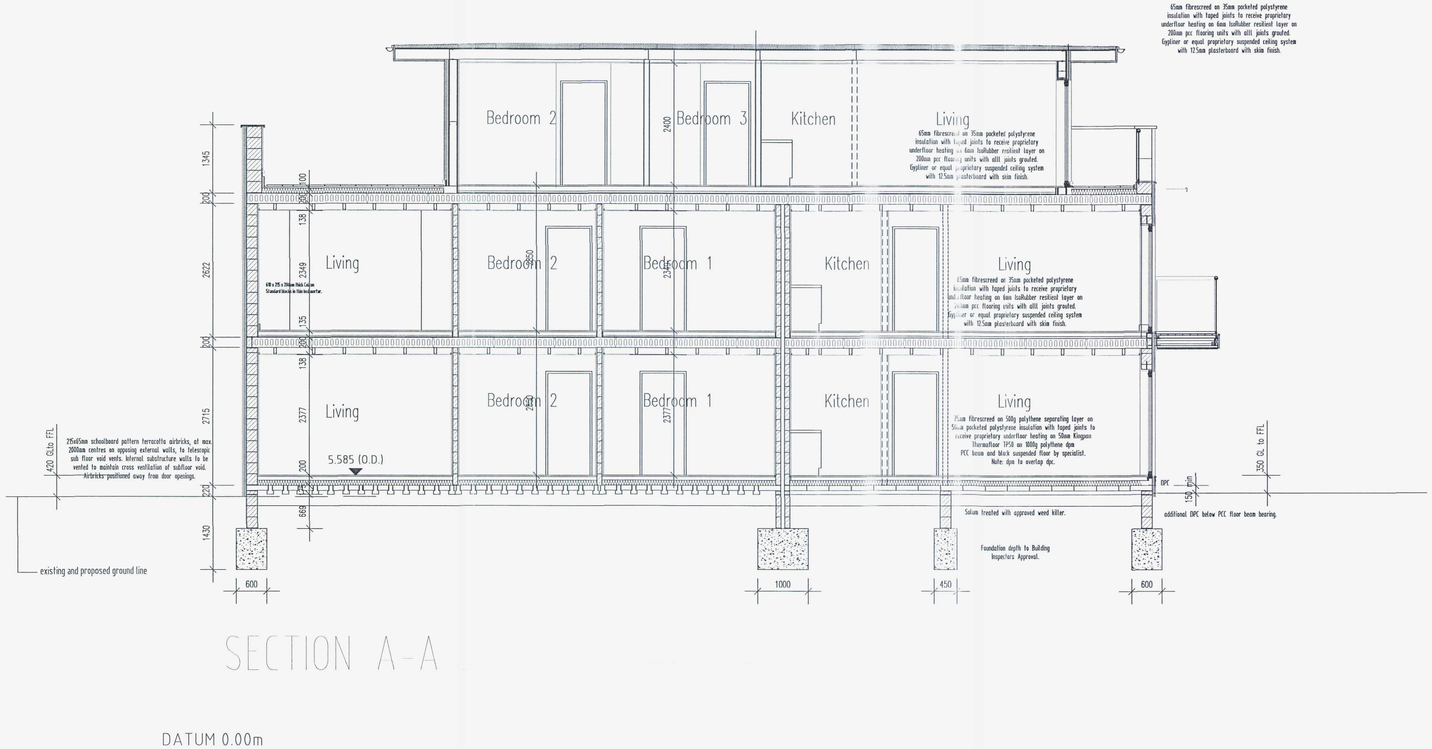


SECTION A-A

DATUM 0.00m

Revisions:

'A'	02.02.09	Foundations updated, floor construction notes added. Ground Floor level shown.
'B'	10.03.09	Existing Floor Level indicated

crescent designs
architecture
columbia house, columbia drive
worthing, west sussex, bn13 3hd
we.r@crescent-designs.co.uk
tel uk 0845 009 2223 fax 01903 691204

client LIFETIME HOMES LTD

project 203 BRIGHTON ROAD, WORTHING

drawing SECTIONS

scale 1:50 date JAN 2008 drawn KHB

drawing no. 08051-105 A

the contractor should check all dimensions on site no dimensions are to be scaled from this drawing it is the contractors responsibility to ensure that all works are in compliance with the building regulations

© Copyright Crescent Designs (Sussex) Ltd