


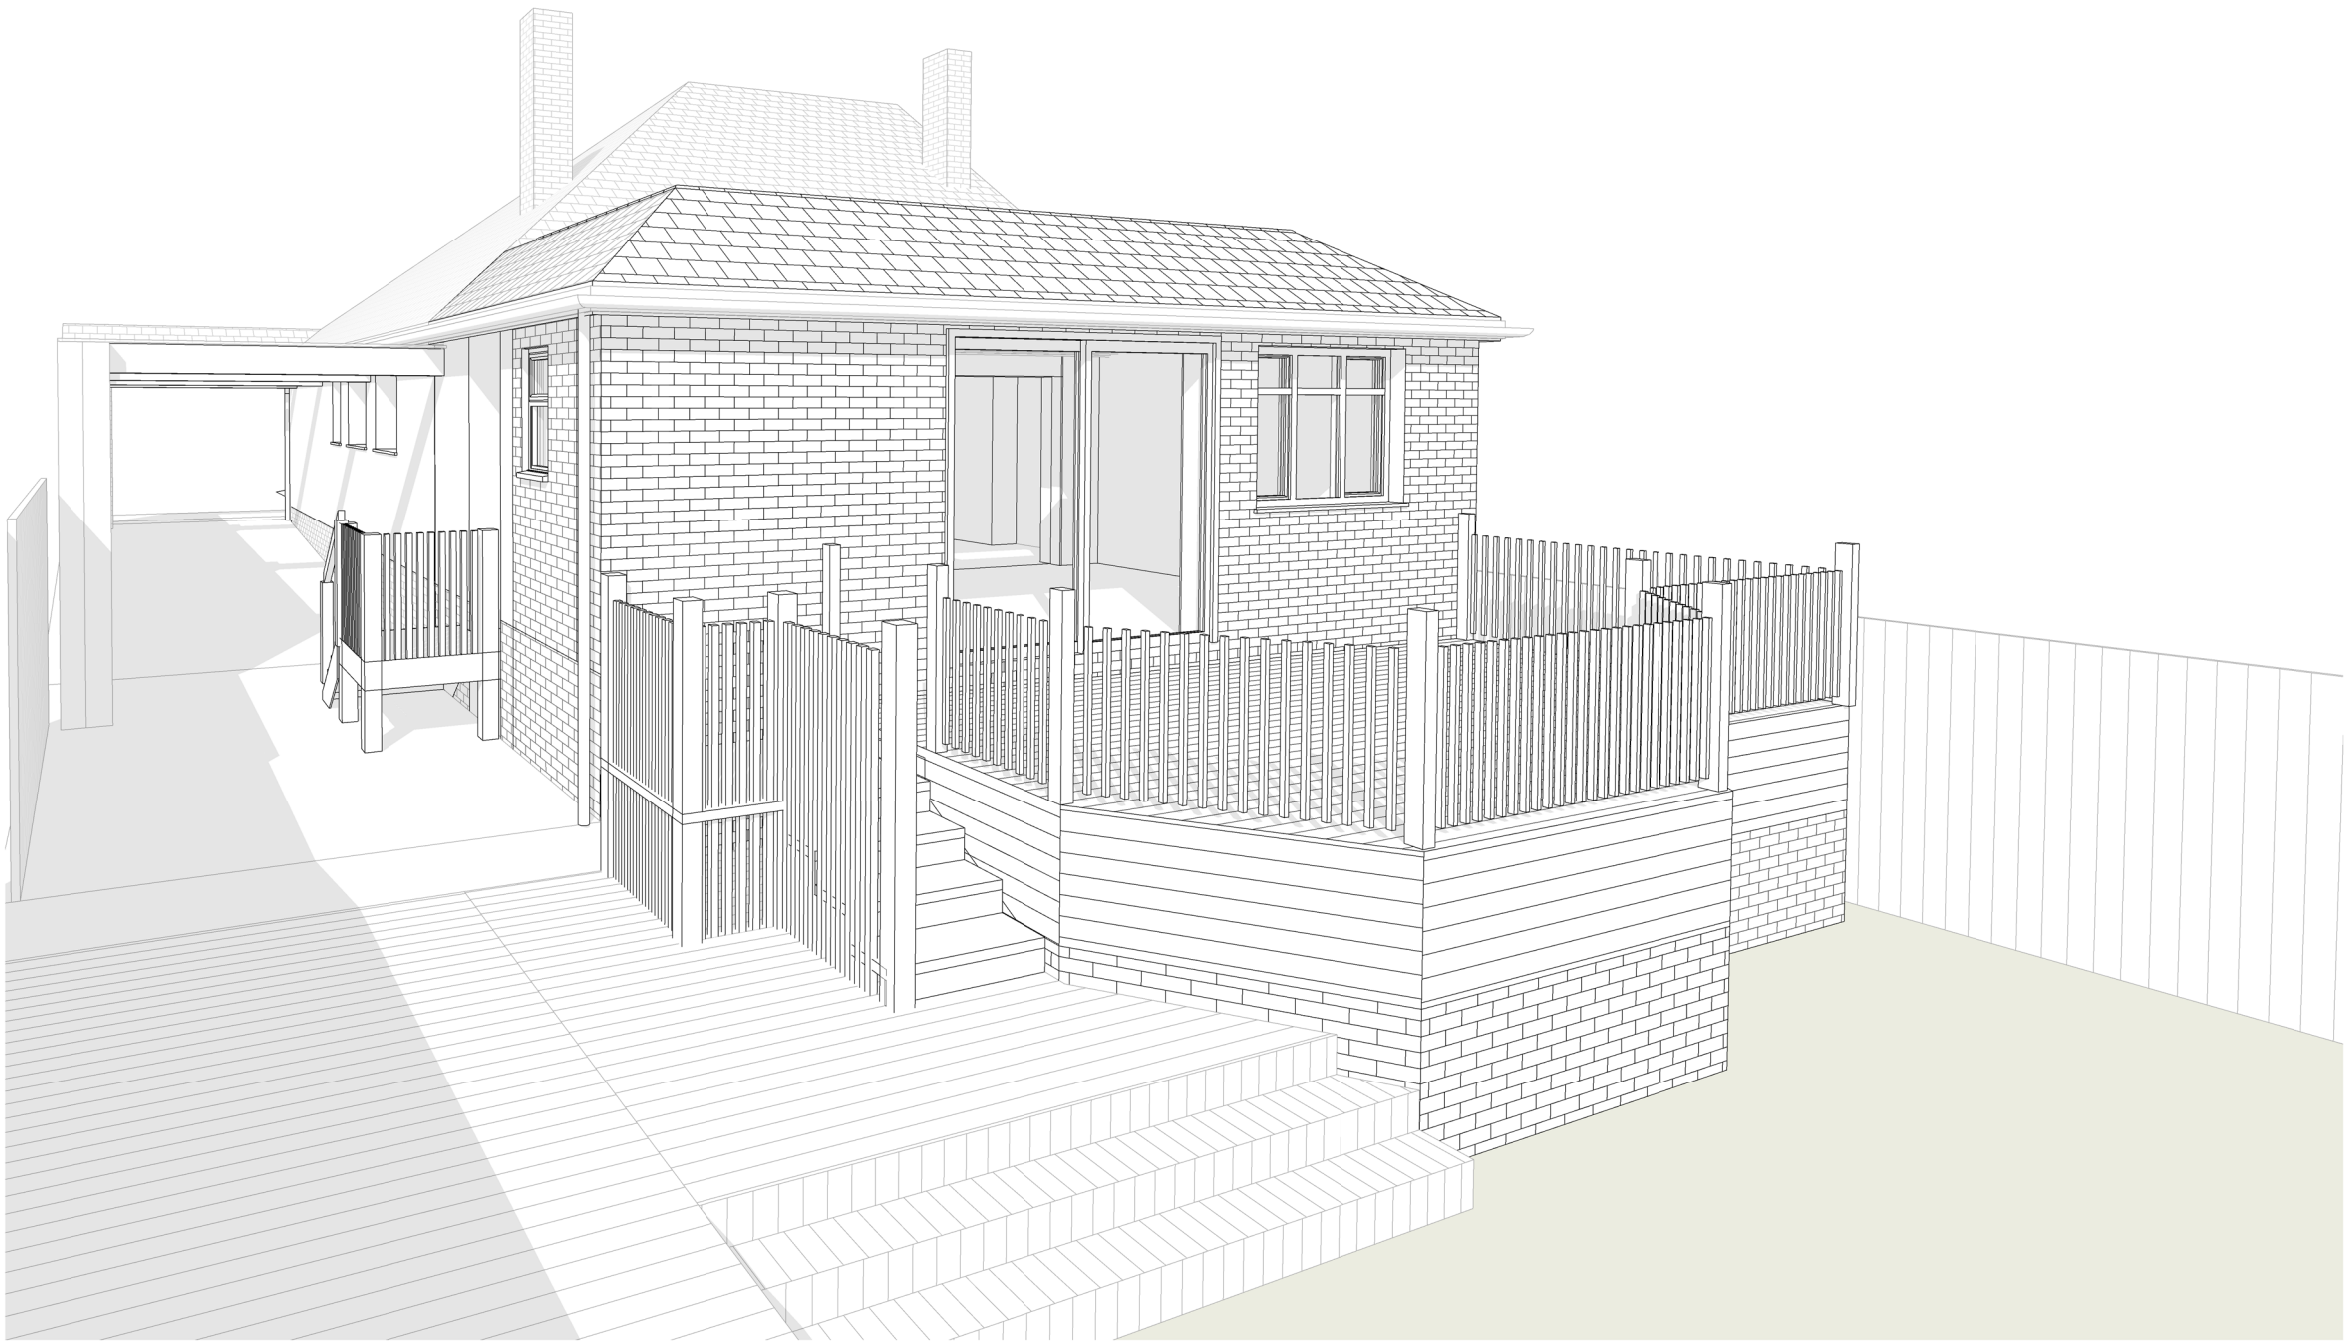

Revisions			
No.	Description	Date	By
1	First Issue	28-04-22	

Notes:

GENERAL NOTES:

All dimensions & levels are preliminary and approximate and subject to utilities search, legal boundaries and detailed layouts/ design development through consultation.

Dimensions are to be checked on site by contractor & sub contractors prior to commencement of work, any discrepancies are to be highlighted immediately to the architects.

Scale: @ A3		
Project No.	Project Name:	
316	20 Derek Road	
Drawing No.	Drawing Name:	
01007	3D Rear View	
Revision:	Suitability Description:	Project Issue Date:
P 1	INFORMATION	APRIL 22
Drawn: GF	Checked: MS	Orig Paper Size: A3