


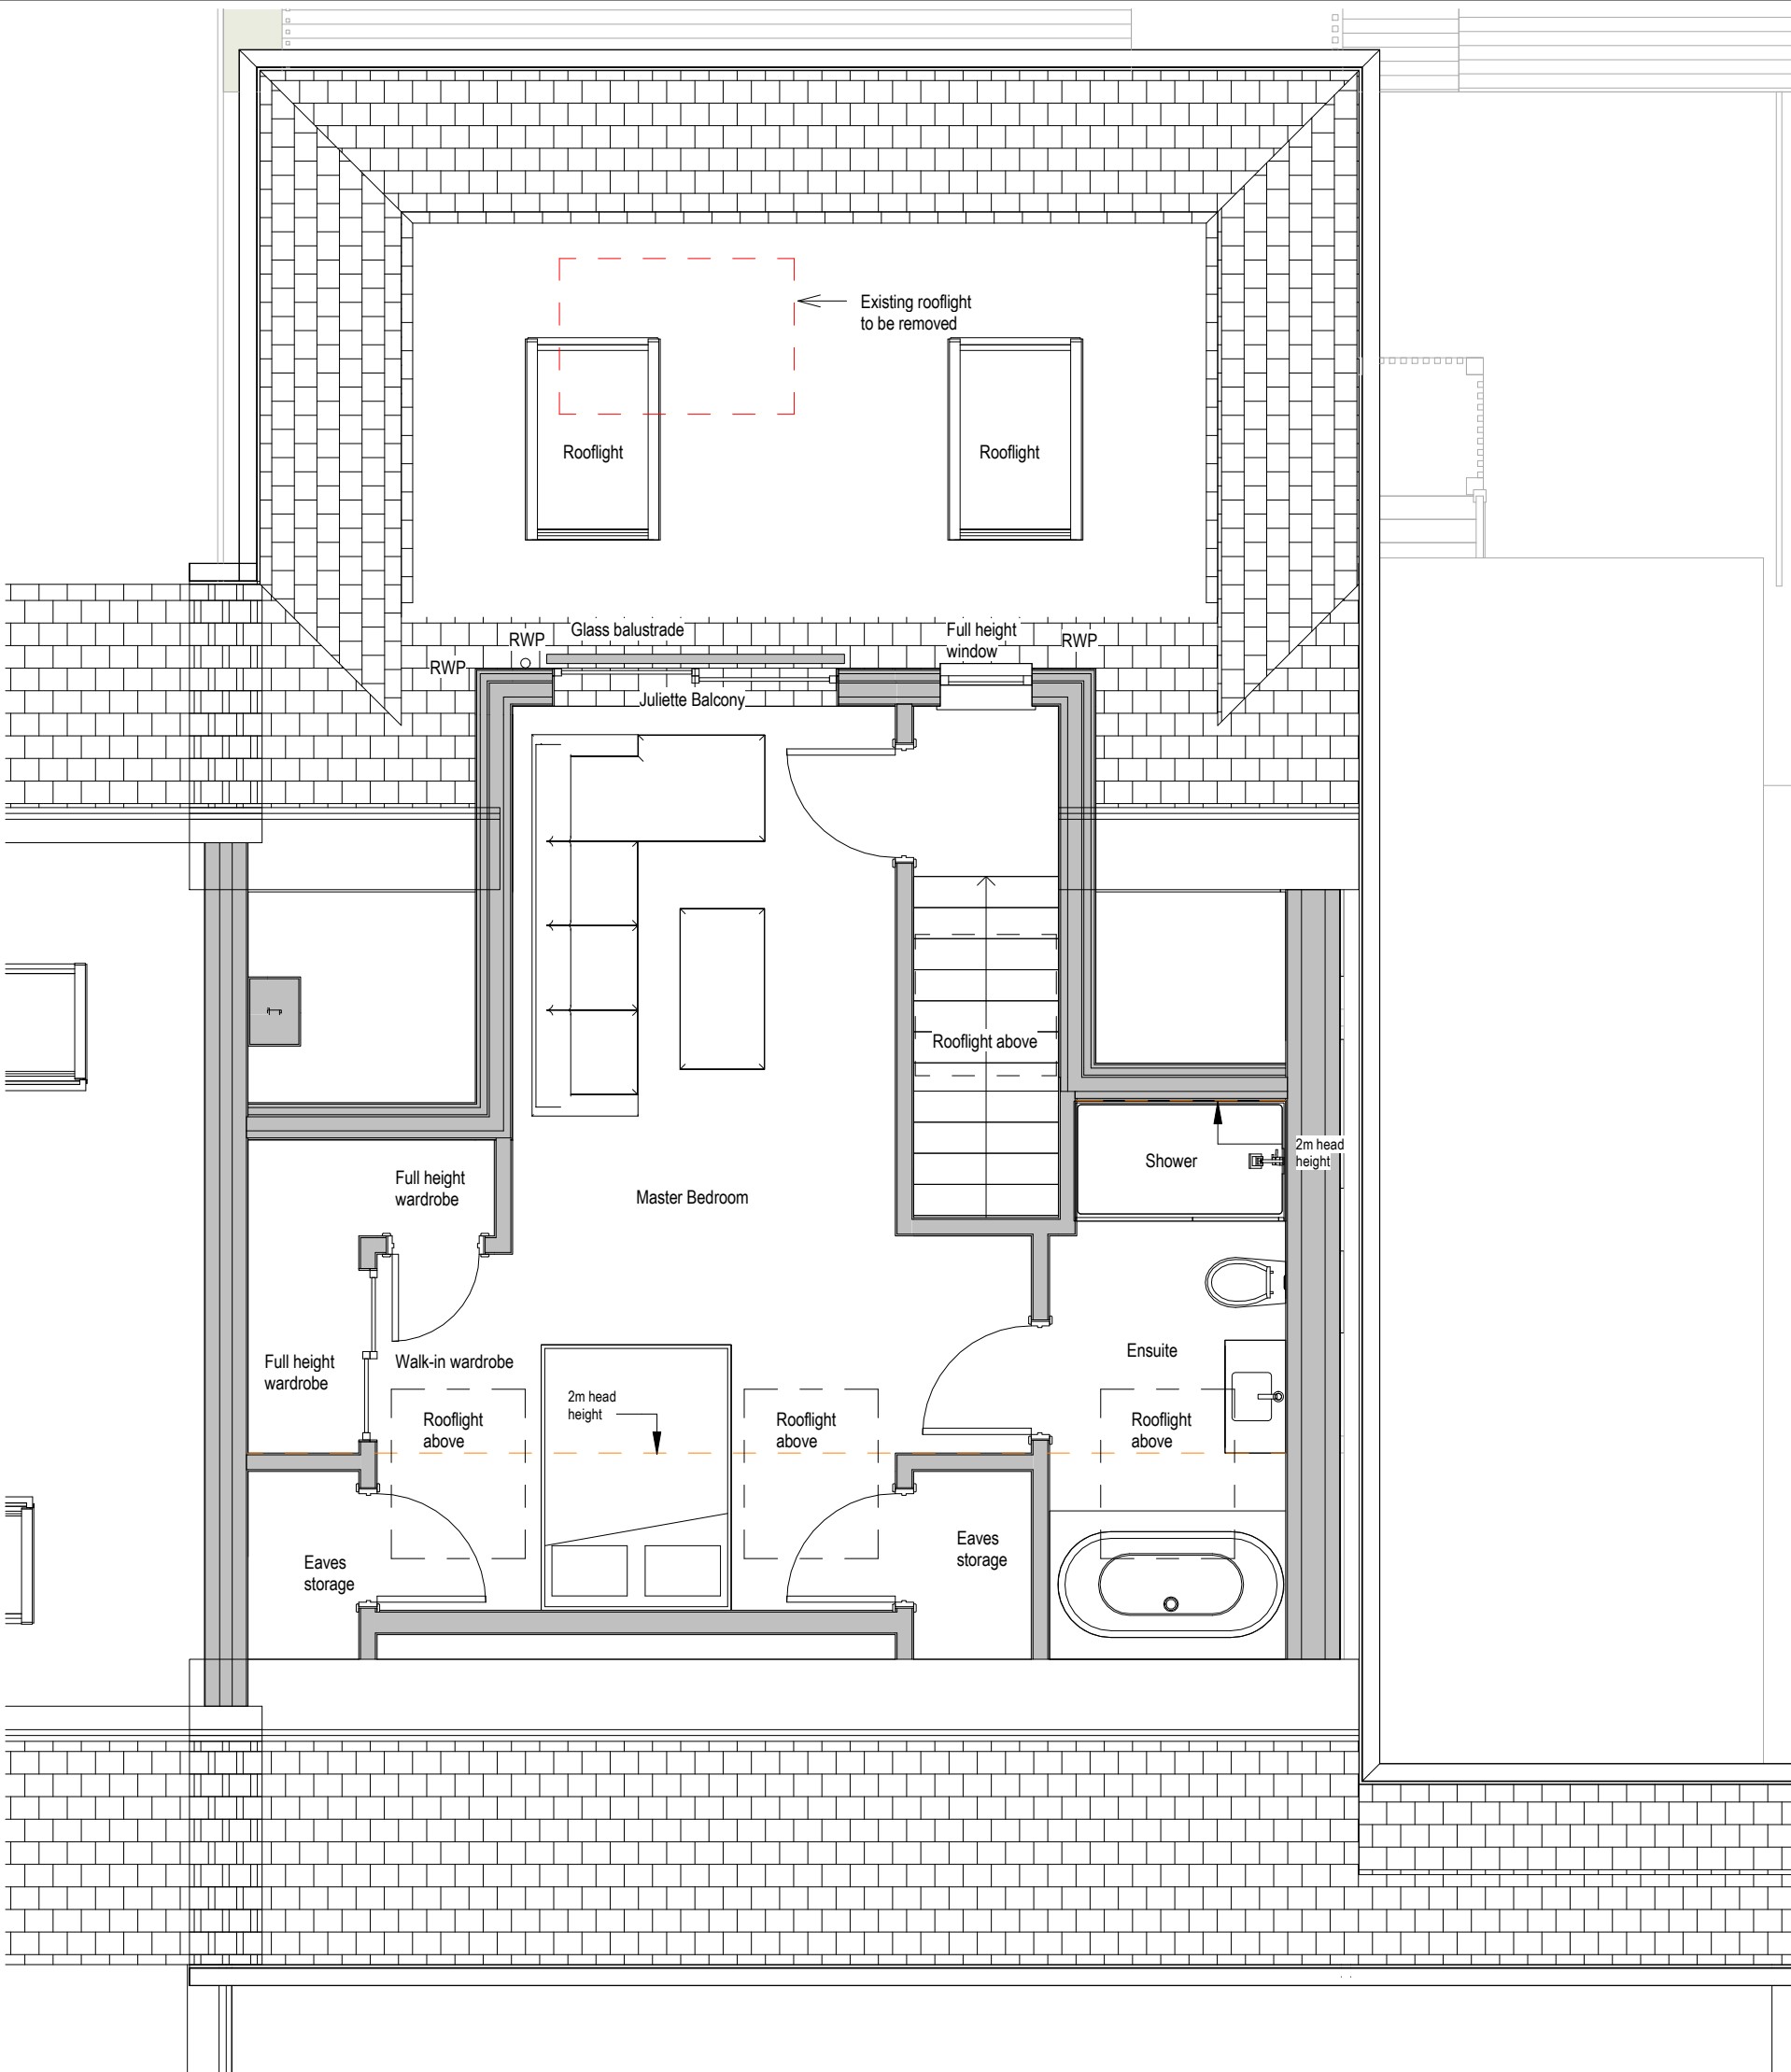

Revisions


No.	Description	Date	By
2	Revised Drawings	19-05-22	
1	First Issue	29-04-22	

Notes:

GENERAL NOTES:

All dimensions & levels are preliminary and approximate and subject to utilities search, legal boundaries and detailed layouts/ design development through consultation.

Dimensions are to be checked on site by contractor & sub contractors prior to commencement of work, any discrepancies are to be highlighted immediately to the architects.

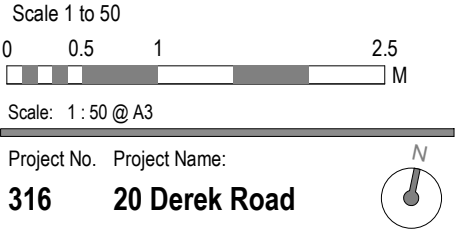

Drawing No. 01201Drawing Name: Proposed Loft Plan 2

Revision: P 2	Suitability Description: INFORMATION	Project Issue Date: APRIL 22
Drawn: GF	Checked: MS	Orig Paper Size: A3