

VISUAL SCALE 1:100 @ A2

DO NOT SCALE
ALL QUERIES REGARDING DIMENSIONS/SETTING OUT TO BE
DIRECTED TO ARCHITECT

THIS DRAWING IS TO BE READ IN CONJUNCTION WITH THE ARCHITECT'S SPECIFICATION

THIS DRAWING REMAINS WITHIN THE COPYRIGHT OF THE ARCHITECT

ALL DRAWINGS MUST BE READ IN CONJUNCTION WITH THE
STRUCTURAL ENGINEER'S DRAWING PACKAGE


SUBJECT TO BCO COMMENTS

PLEASE REFER TO THE STRUCTURAL ENGINEER'S DRAWINGS FOR
ALL STRUCTURAL
DESIGN AND SPECIFICATIONS


PLANNING CONDITIONS:

CONTRACTOR TO NOTE ALL PLANNING CONDITIONS OF PLANNING APPROVAL, ADVISE ARCHITECT OF ANY POSSIBLE CONFLICTS OR DEVIATIONS IN WRITING AS EARLY AS POSSIBLE.



PLEASE NOTE:
ALL DRAWINGS TO BE READ IN CONJUNCTION WITH THE DESIGN
AND ACCESS STATEMENT AND ALL OTHER RELEVANT REPORTS
ASSOCIATED WITH THE PLANNING SUBMISSION.

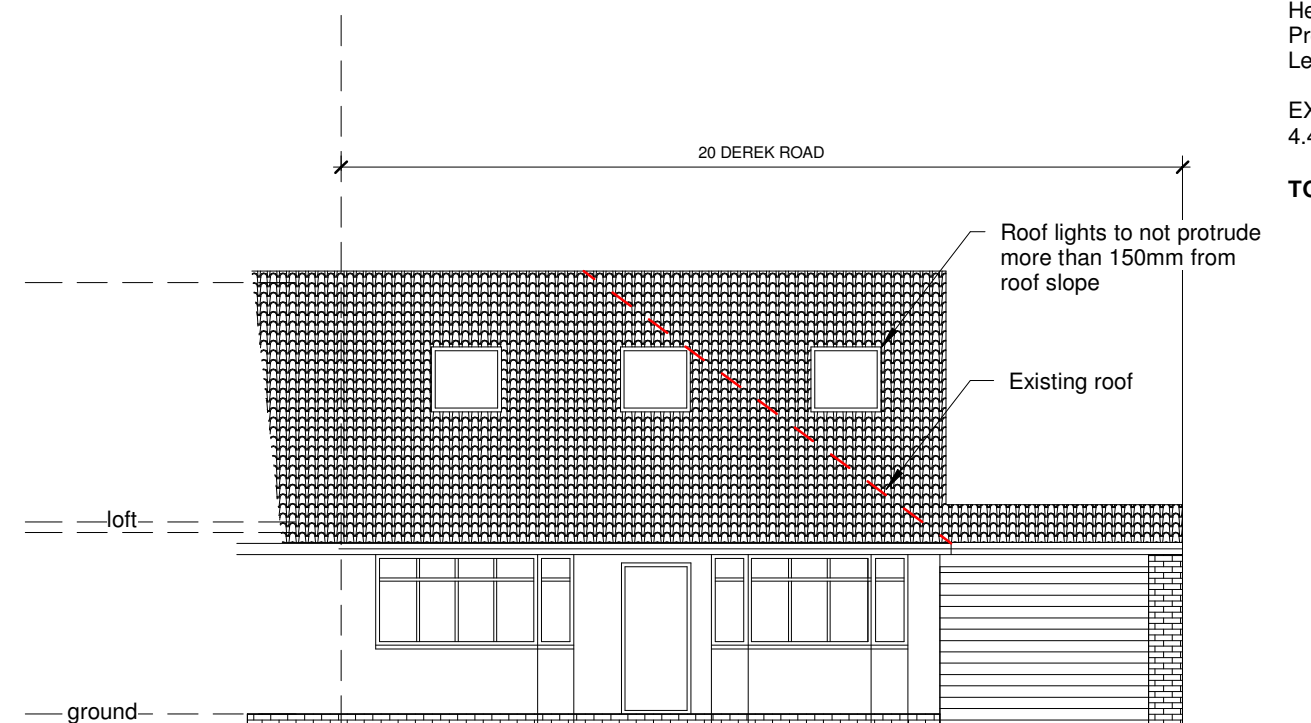[illegible]

PROPOSED ELEVATION FACING NORTH

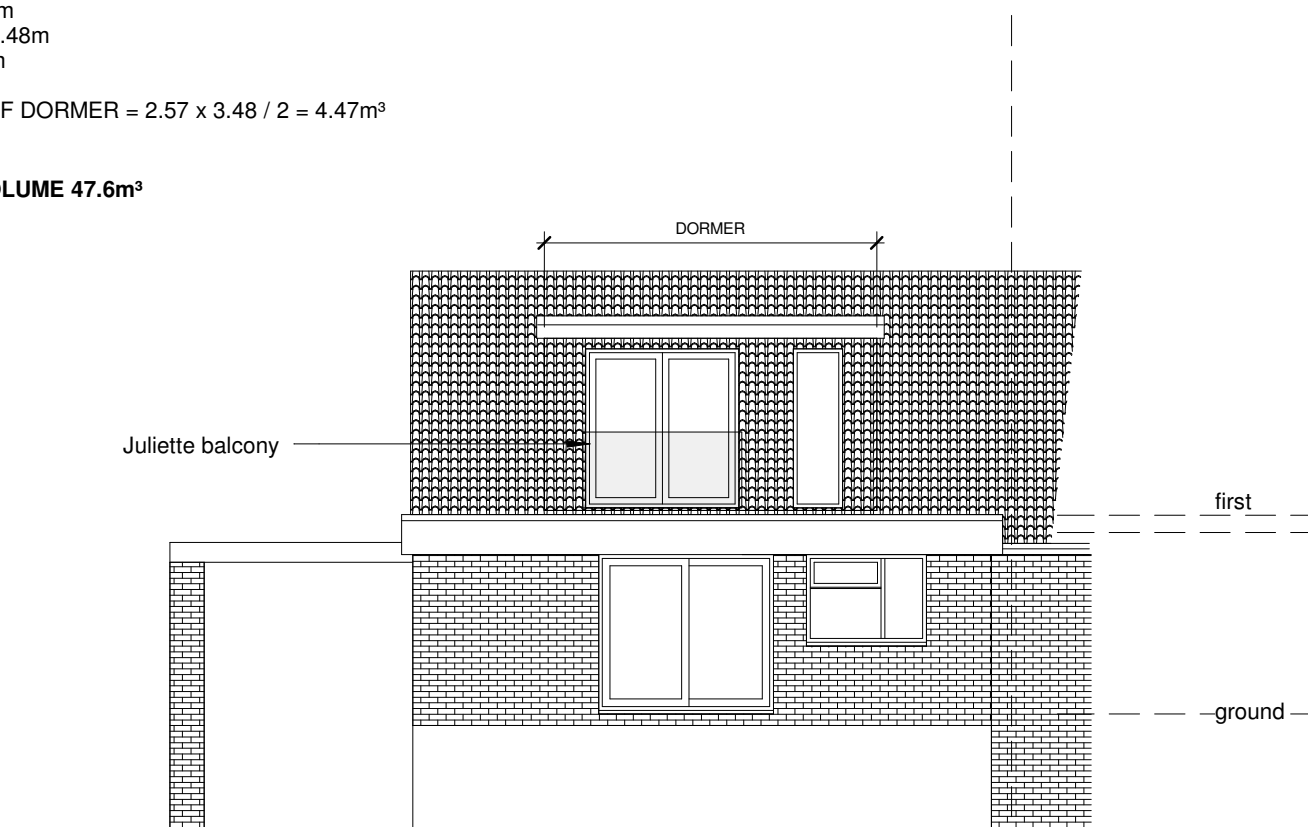

PROPOSED ELEVATION FACING SOUTH

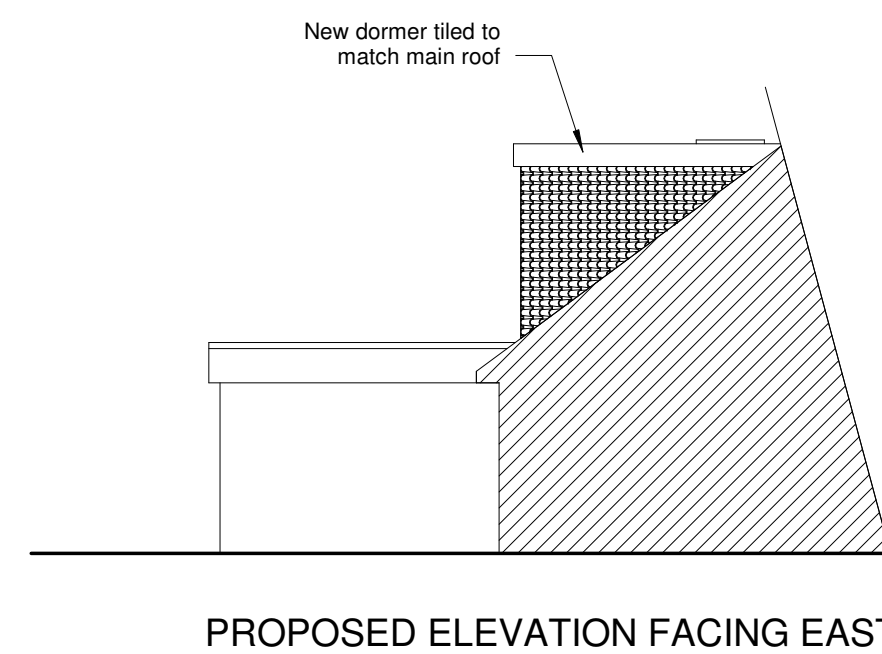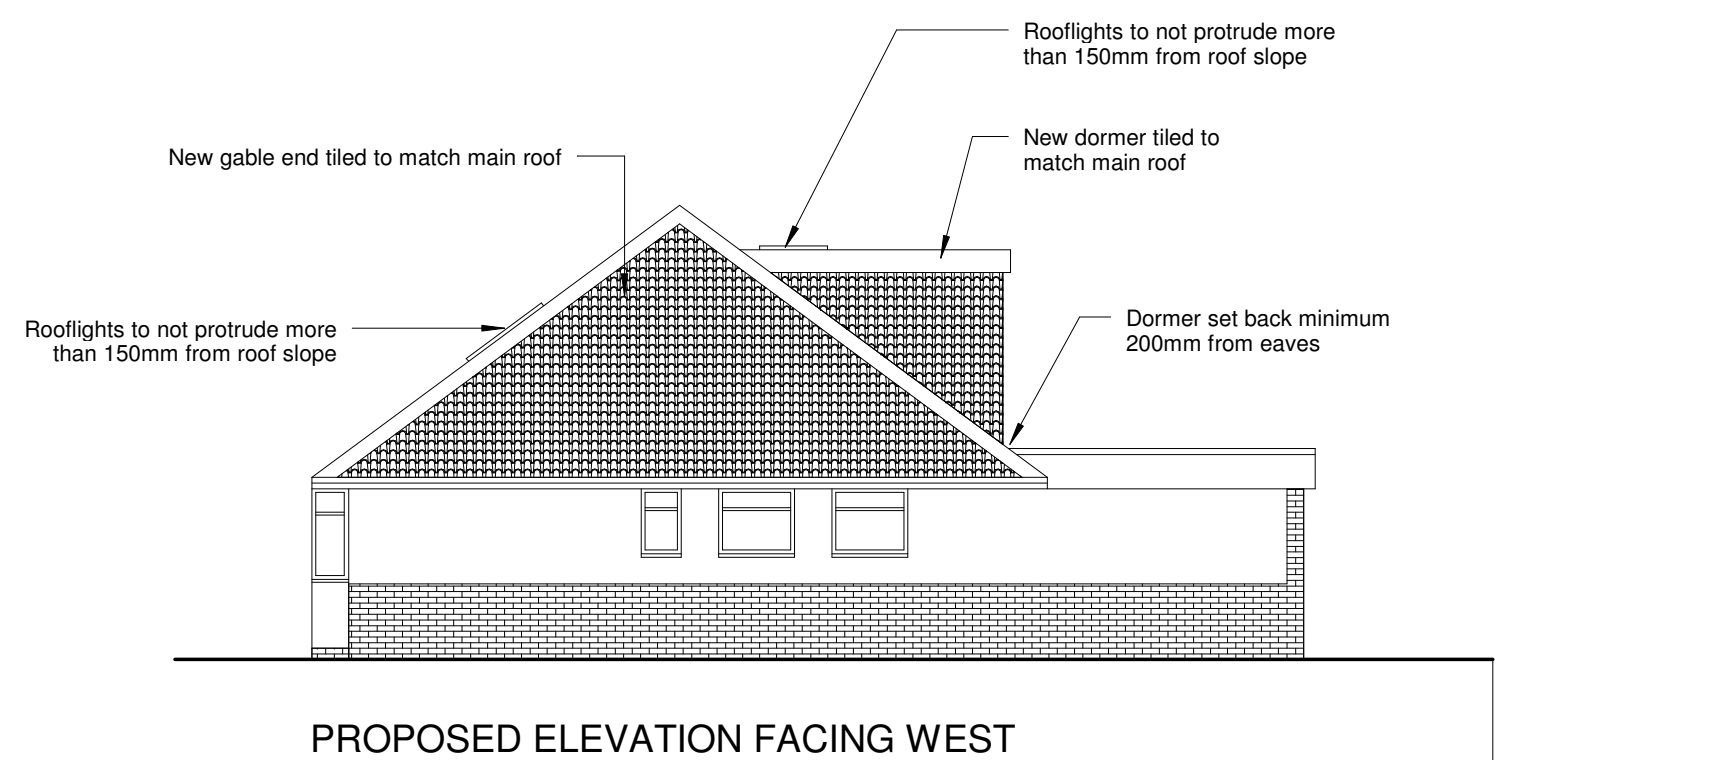

info@kronadesign.co.uk
kronadesign.co.uk
01903 256150

PROJECT

Loft Conversion

ADDRESS

20 Derek Road
Lancing
West Sussex

TITLE	
-------	--

Proposed Elevations

CLIENT

Jade Dean

DRAWN JLB	STATUS Design	DATE 22/04/26
SCALE (@ A2) 1 : 100	PROJECT NUMBER KD.1886	
DRAWING NUMBER A.201		REV A

© KRONA DESIGN