




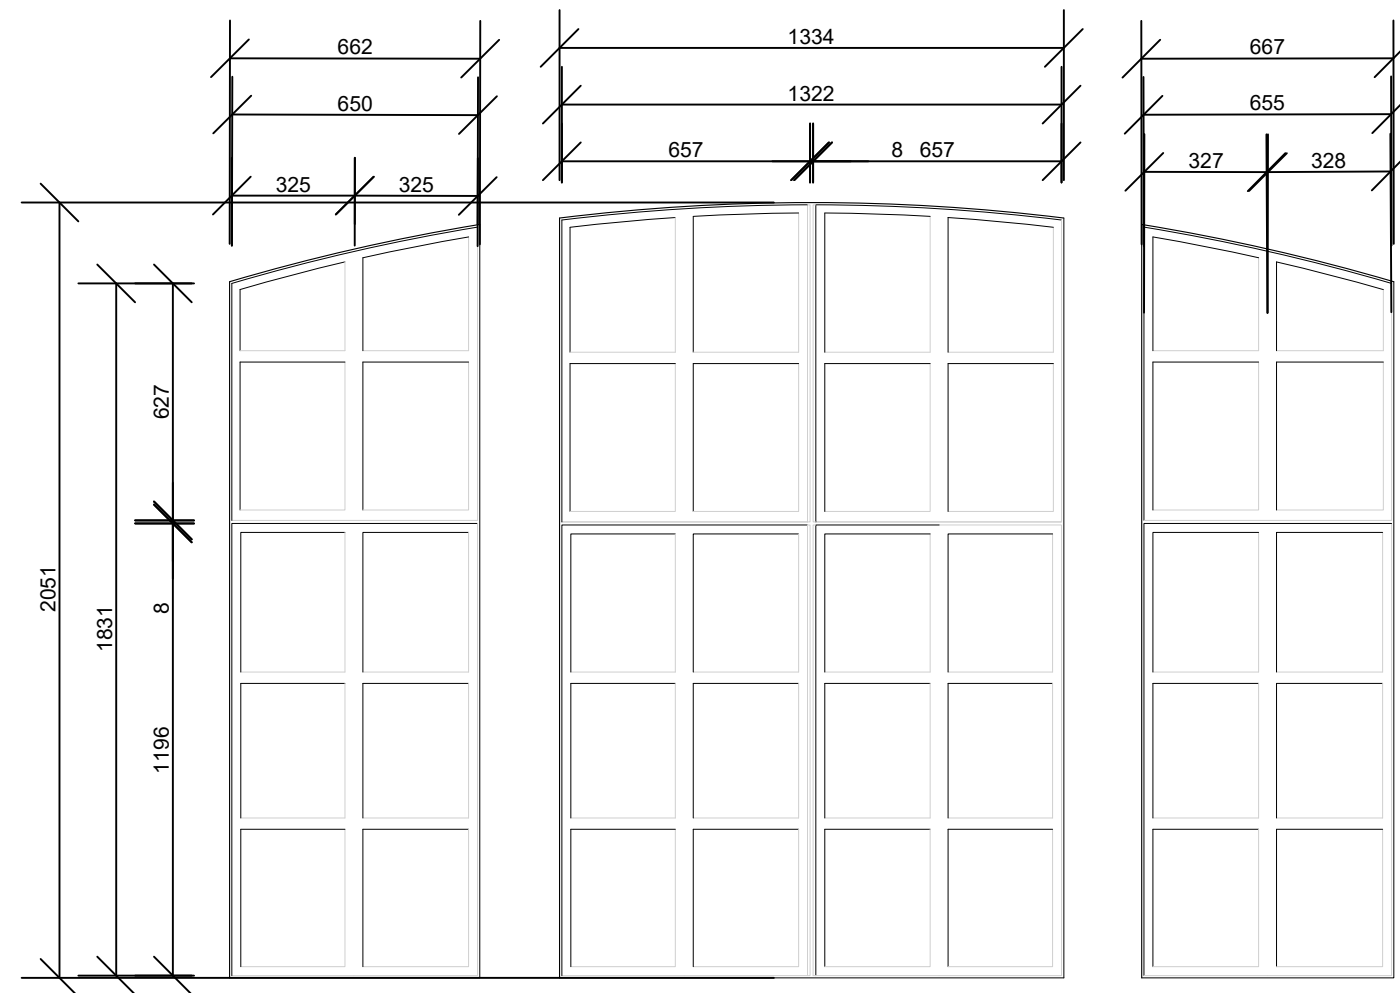


SECOND FLOOR - VACANT PARTS

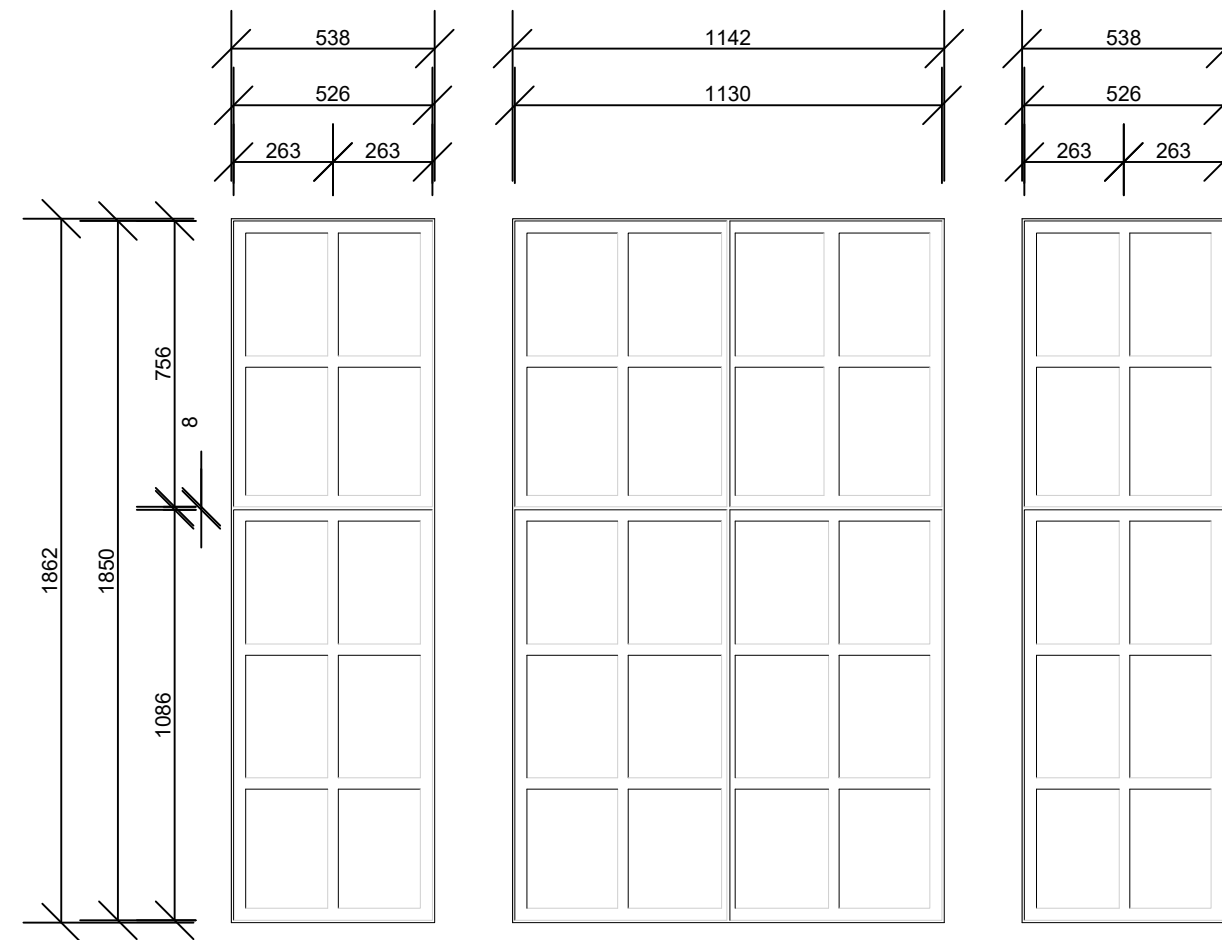

SECOND FLOOR - VACANT PARTS

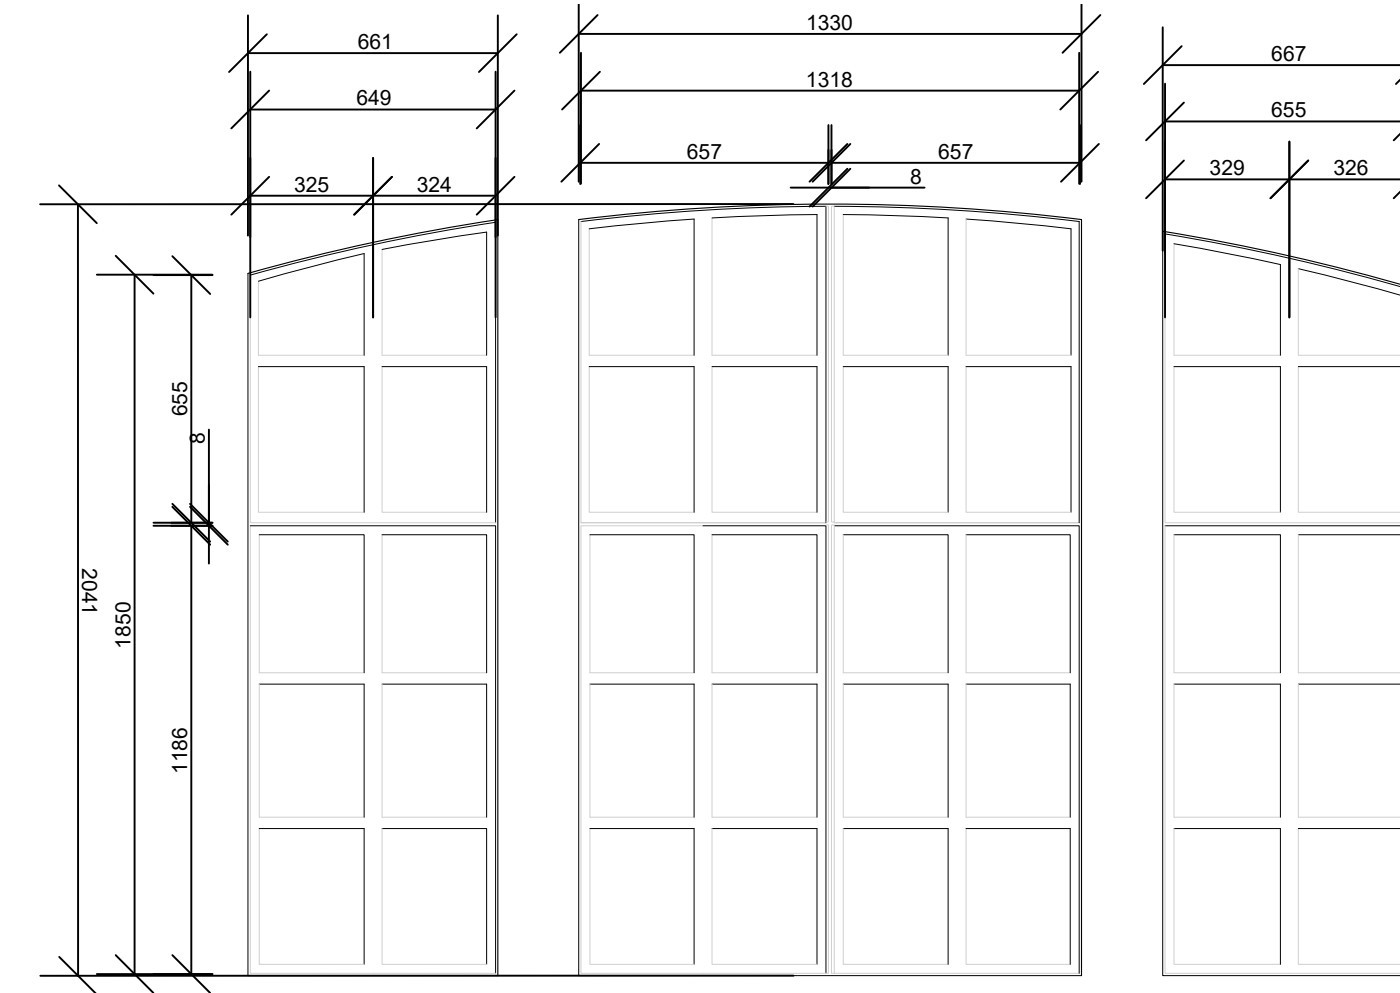


SECOND FLOOR - VACANT PARTS

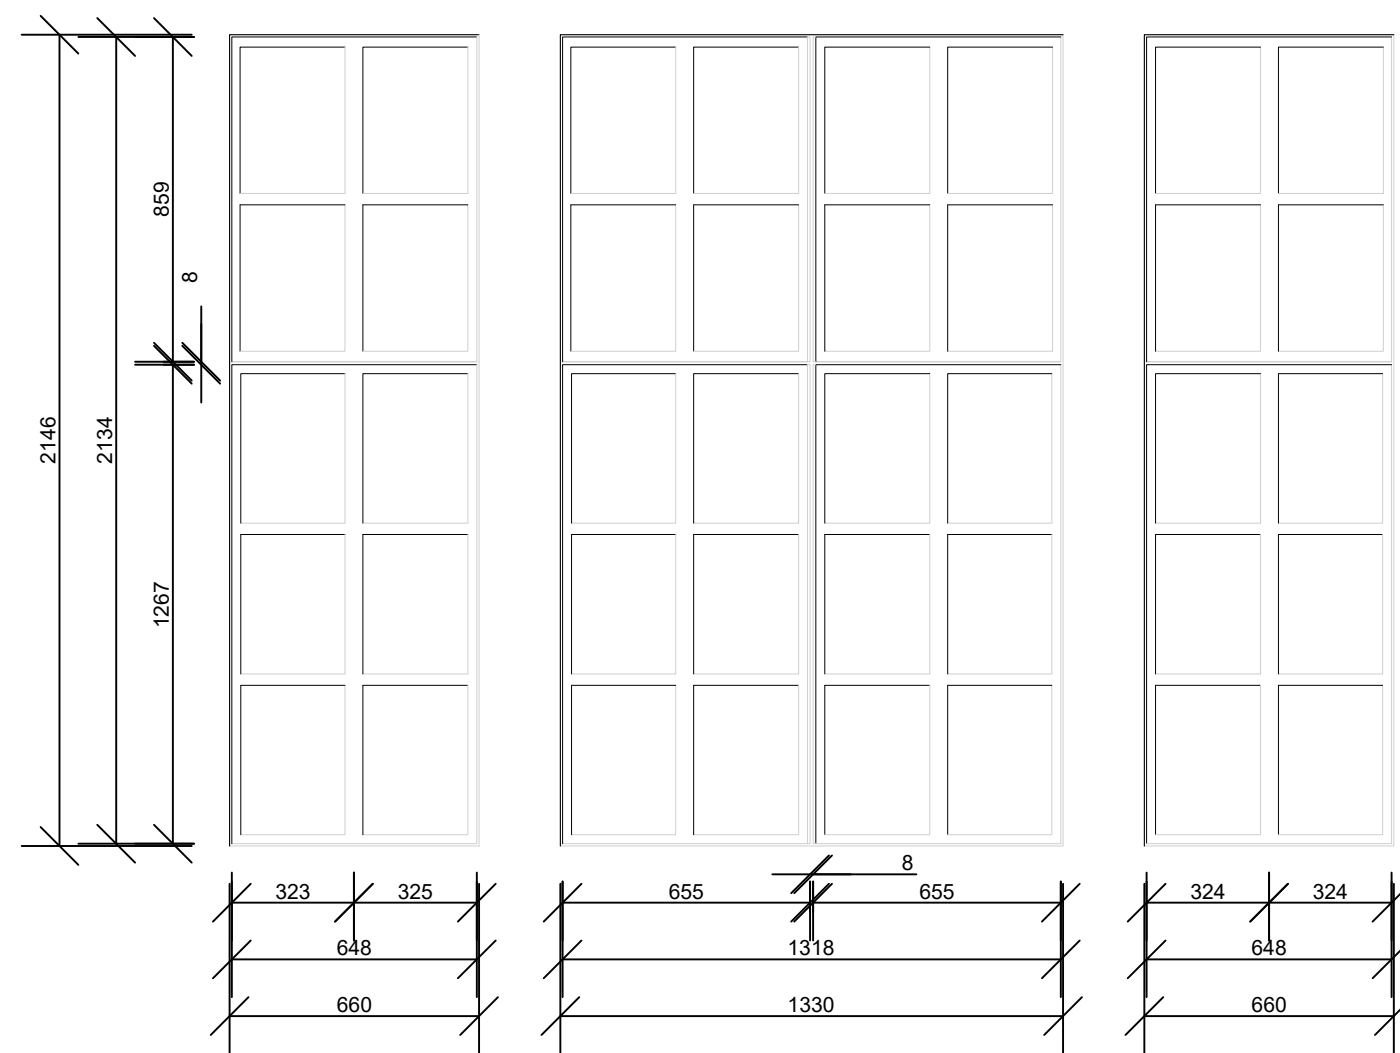


FIRST FLOOR - CUSTOMER SEATING AREA

EXISTING GLAZING (EAST)

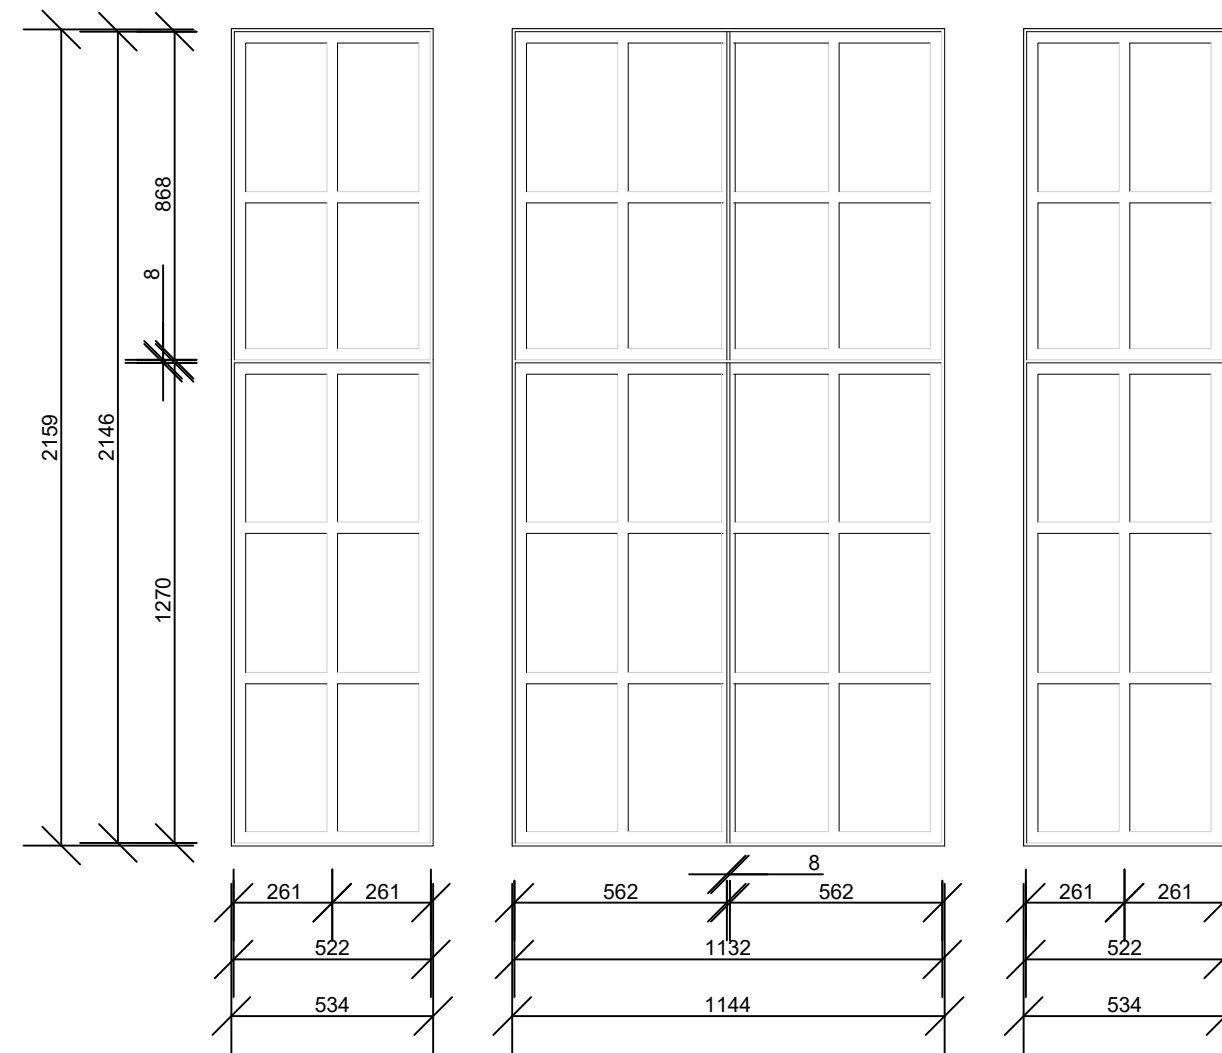

FIRST FLOOR - CUSTOMER SEATING AREA

EXISTING GLAZING (BAY WINDOW)
(NORTH-EAST)

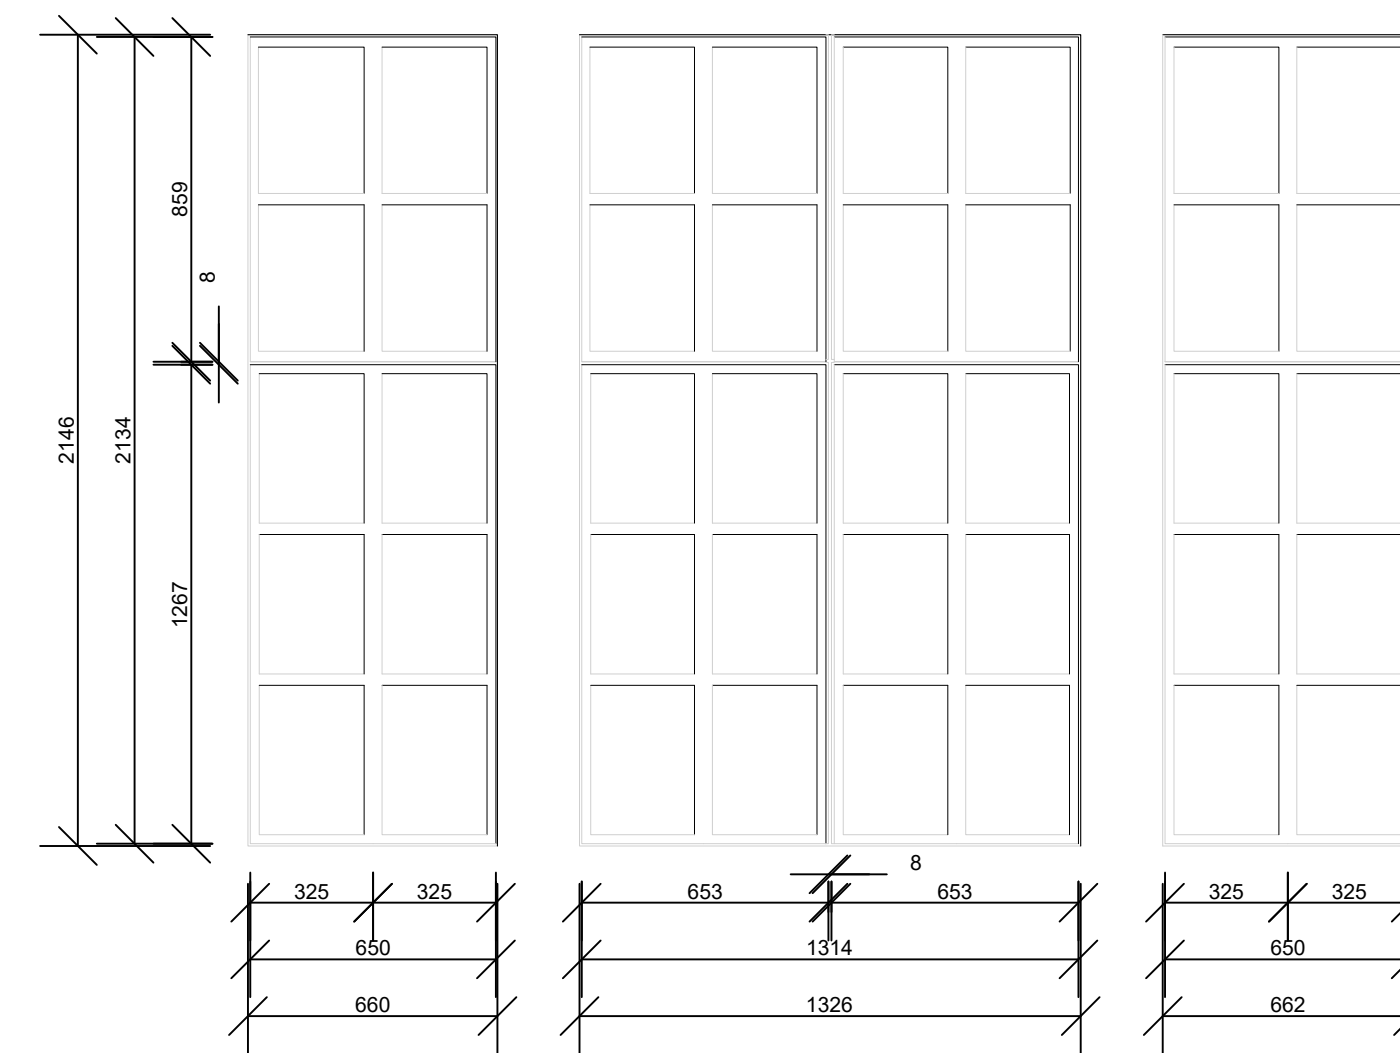

FIRST FLOOR - CUSTOMER SEATING AREA

EXISTING GLAZING (NORTH)

ALL MEASUREMENTS TO BE CONFIRMED ON SITE PRIOR TO WORK COMMENCING.
COMPLIANCE AND STANDARDS HAVE BEEN FOLLOWED AT THE DATE THESE PLANS WERE PRODUCED, IT IS THE CONTRACTORS RESPONSIBILITY TO ENSURE CONTINUED COMPLIANCE AT TIME OF WORKS COMMENCING.

THESE PLANS HAVE BEEN PRODUCED SOLEY FOR THE CLIENT'S USE AND SHOULD NOT BE REPRODUCED, COPIED OR DISTRIBUTED WITHOUT EXPRESS PERMISSION.

EXISTING CRITTAL GLAZING

KC JAN' 2026 1:20 @ A1
N25 - 005 - 04 rev A

10 - 11 ARCADE BUILDINGS, SOUTH STREET, WORTHING, BN11 3AA

PREPARED FOR CAFFÉ NERO

1:20

