


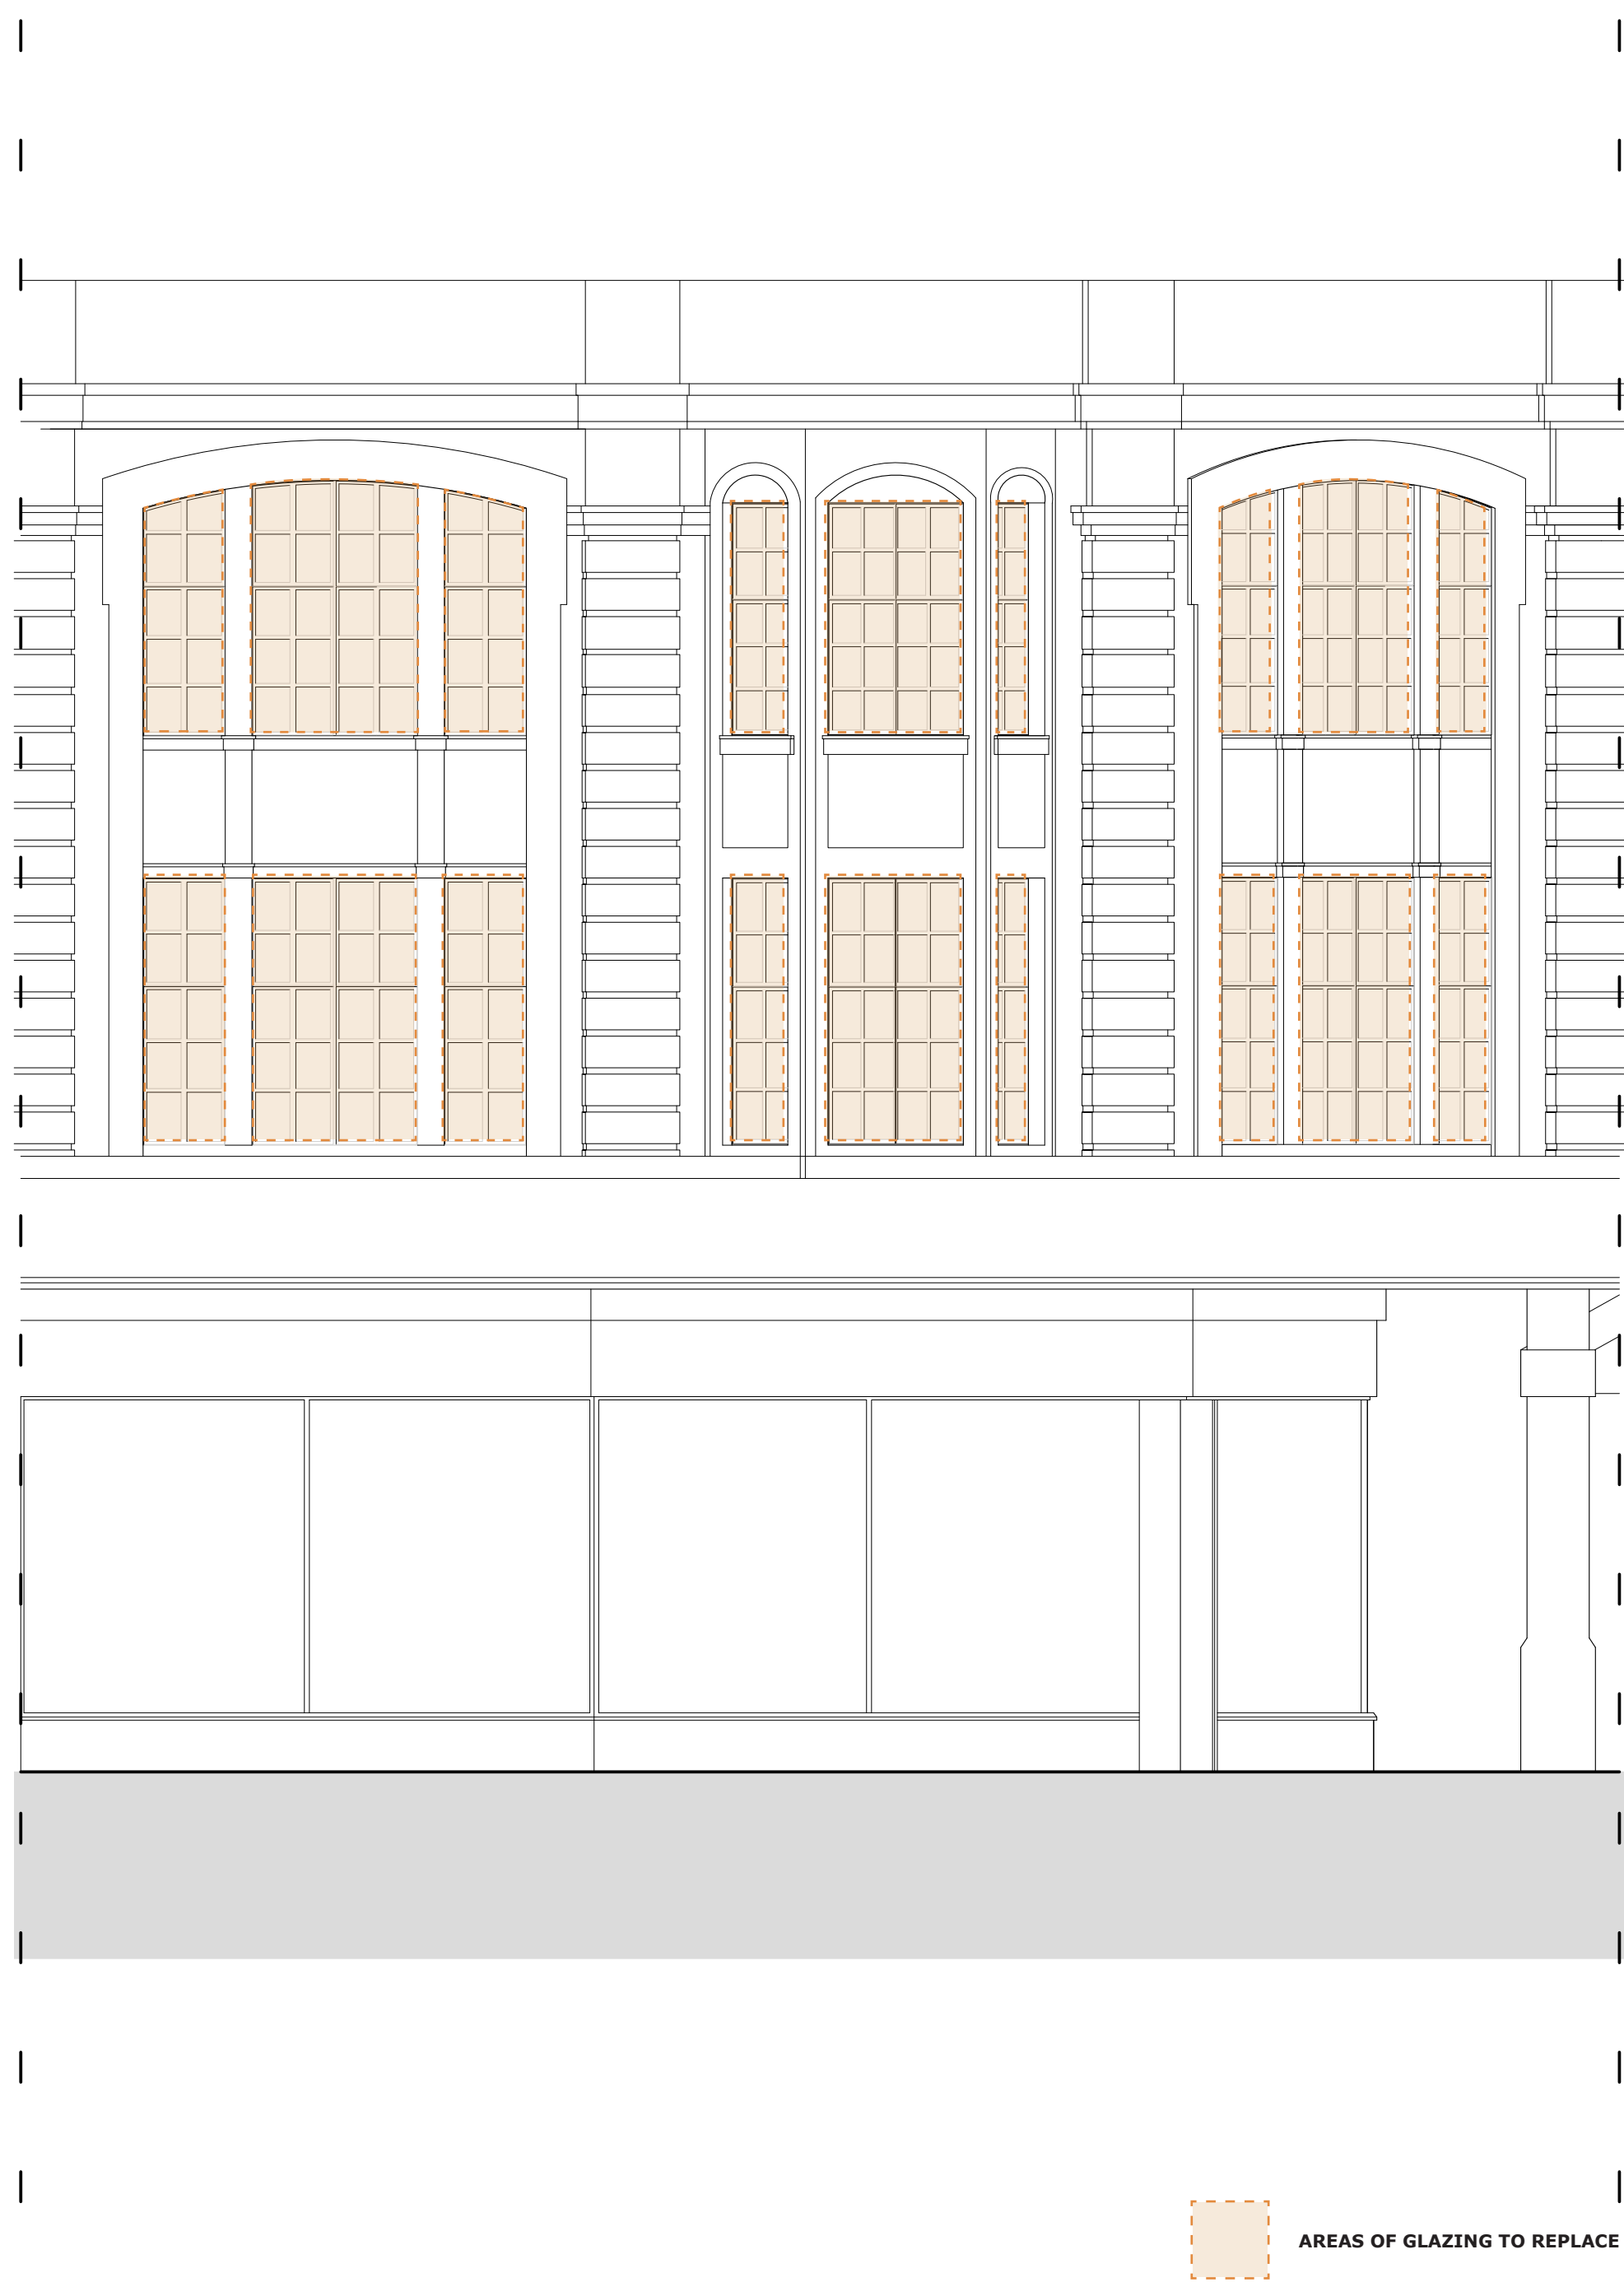

ALL MEASUREMENTS TO BE CONFIRMED ON SITE PRIOR TO WORK COMMENCING.
COMPLIANCE AND STANDARDS HAVE BEEN FOLLOWED AT THE DATE THESE PLANS WERE PRODUCED, IT IS THE
CONTRACTORS RESPONSIBILITY TO ENSURE CONTINUED COMPLIANCE AT TIME OF WORKS COMMENCING.

THESE PLANS HAVE BEEN PRODUCED SOLEY FOR THE CLIENT'S USE AND SHOULD
NOT BE REPRODUCED, COPIED OR DISTRIBUTED WITHOUT EXPRESS PERMISSION.

AREAS OF GLAZING & FRAMEWORK TO BE REPLACED

KC JAN' 2026 1:50 @ A1
N25 - 005 - 05 rev A
10 - 11 ARCADE BUILDINGS, SOUTH STREET, WORTHING, BN11 3AA
PREPARED FOR CAFFÉ NERO

