




GLAZING EAST
FIRST FLOOR - CUSTOMER SEATING AREA
SECOND FLOOR - VACANT PARTS

GLAZING BAY WINDOW
FIRST FLOOR - CUSTOMER SEATING AREA
SECOND FLOOR - VACANT PARTS

GLAZING NORTH
FIRST FLOOR - CUSTOMER SEATING AREA
SECOND FLOOR - VACANT PARTS

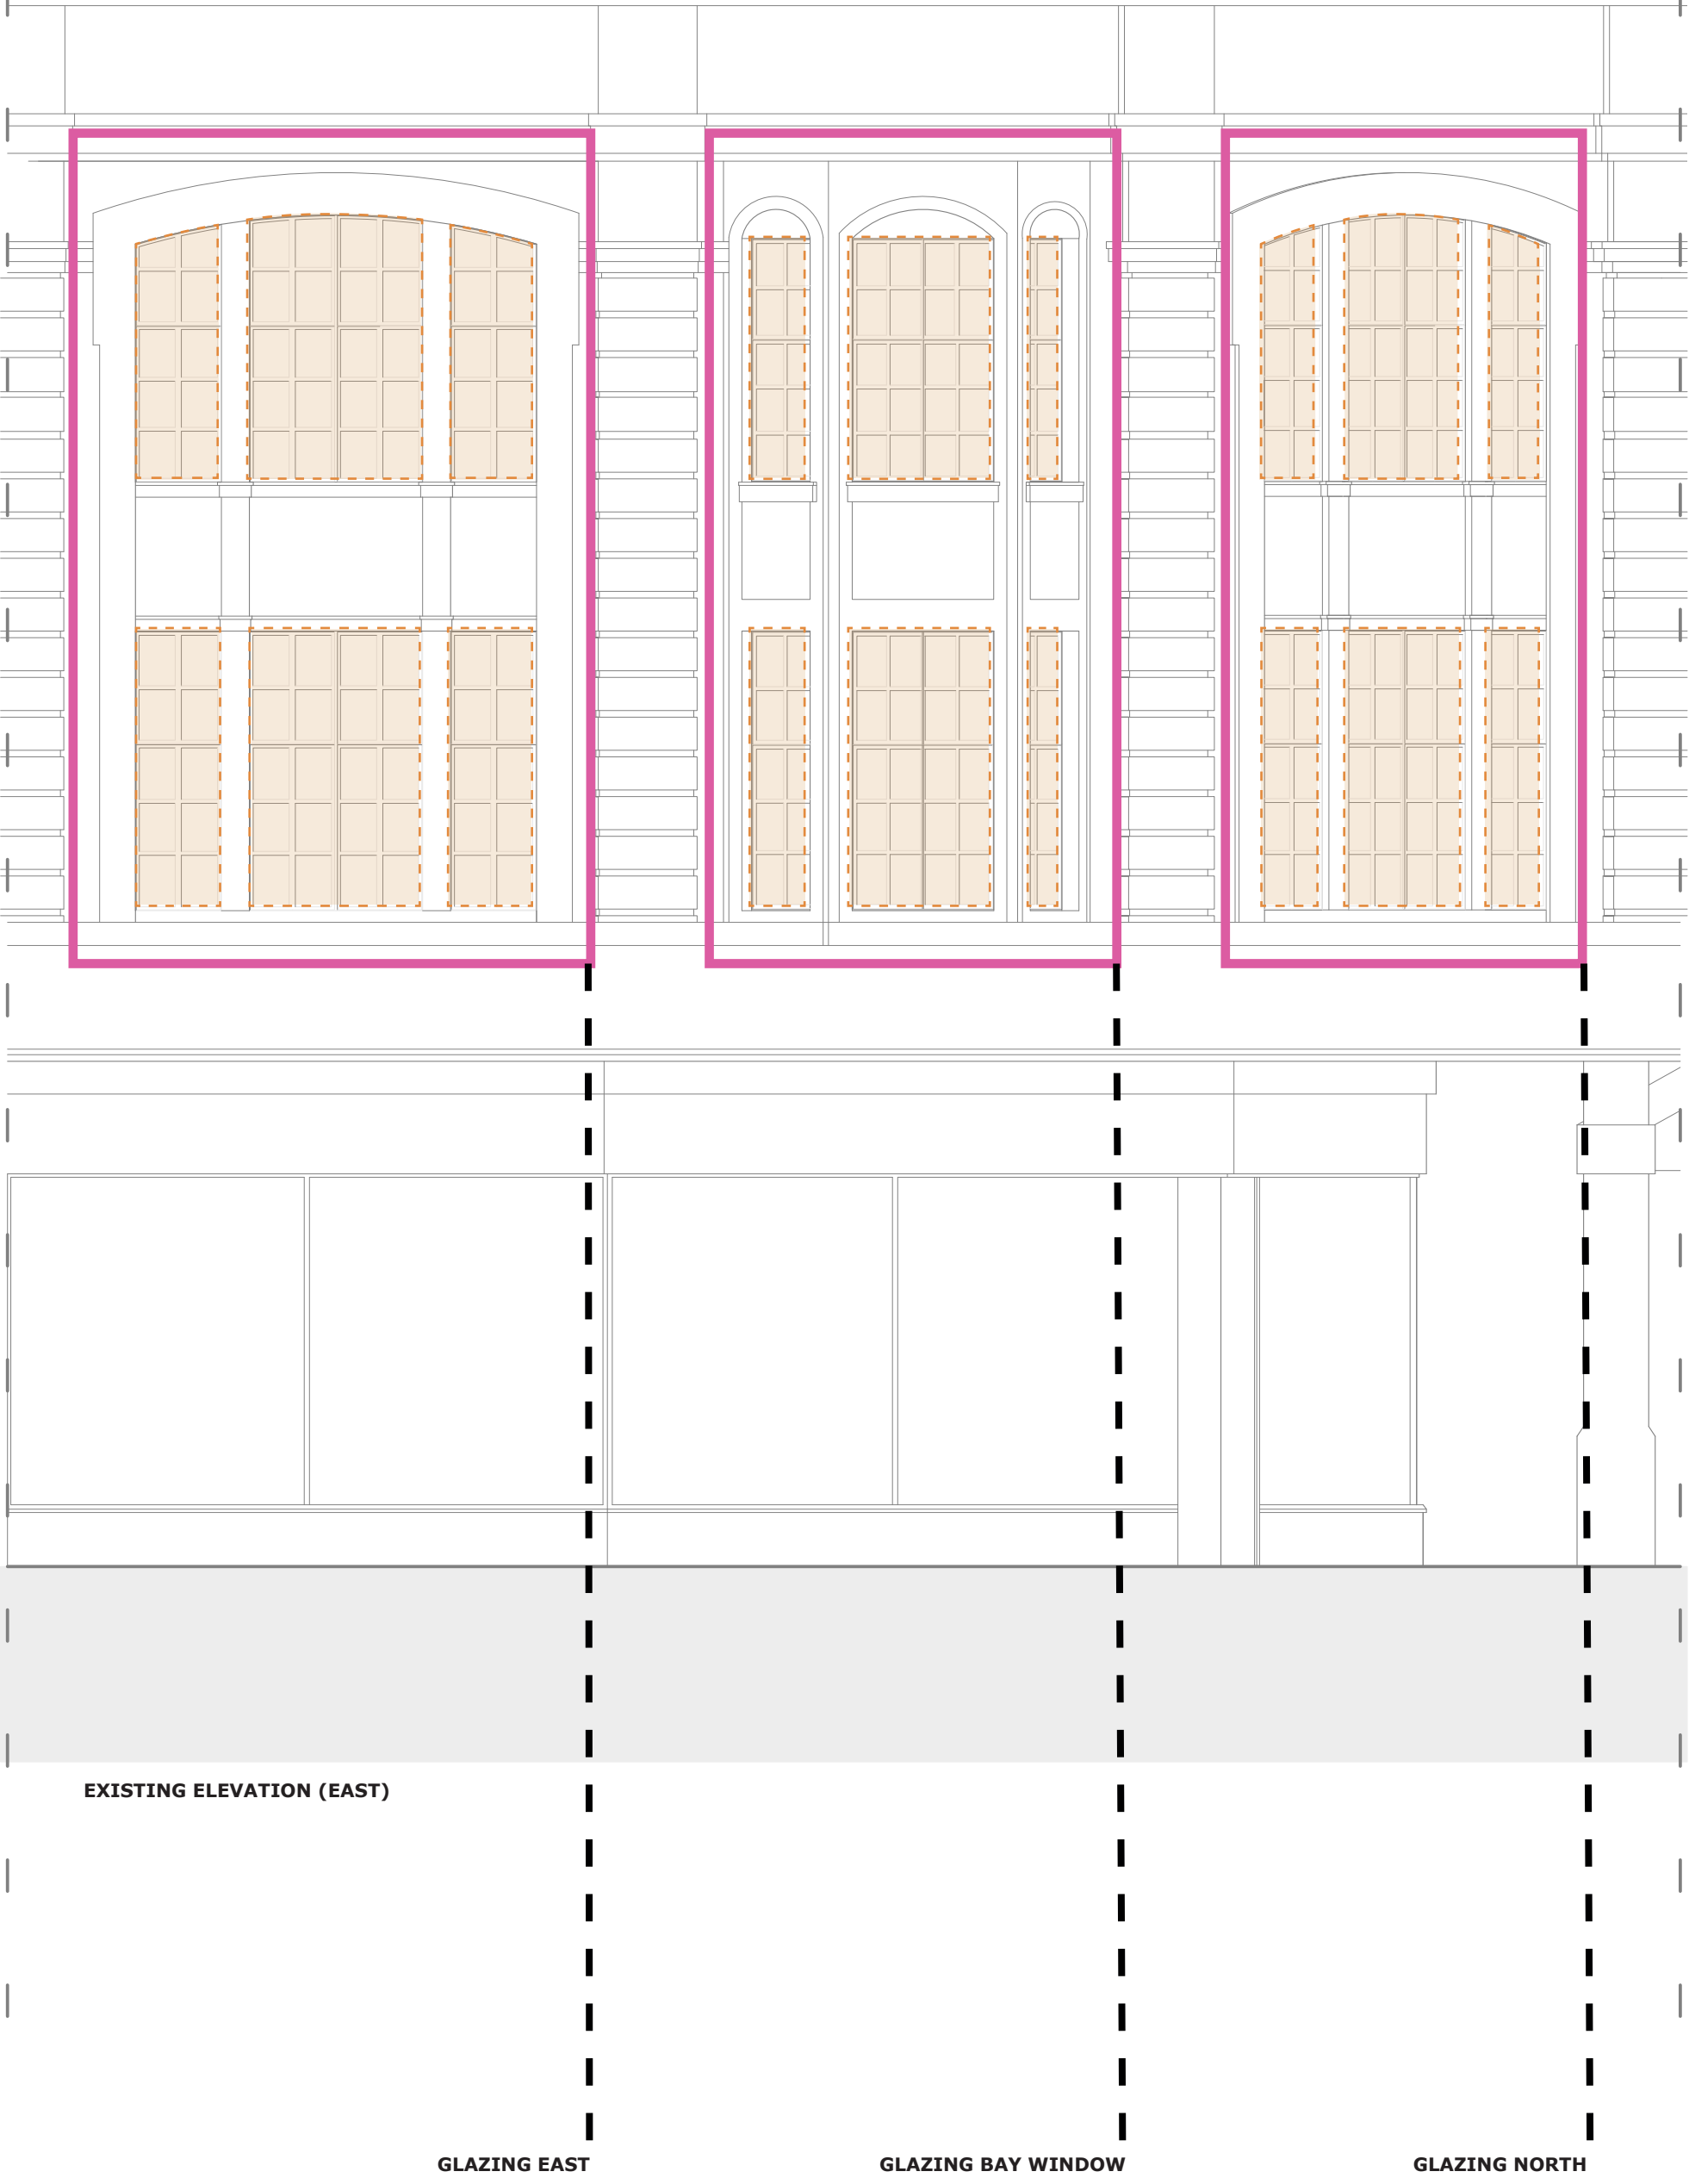

EXISTING ELEVATION (EAST)

GLAZING EAST

GLAZING BAY WINDOW

GLAZING NORTH

ALL MEASUREMENTS TO BE CONFIRMED ON SITE PRIOR TO WORK COMMENCING.
COMPLIANCE AND STANDARDS HAVE BEEN FOLLOWED AT THE DATE THESE PLANS WERE PRODUCED, IT IS THE CONTRACTORS RESPONSIBILITY TO ENSURE CONTINUED COMPLIANCE AT TIME OF WORKS COMMENCING.

THESE PLANS HAVE BEEN PRODUCED SOLEY FOR THE CLIENT'S USE AND SHOULD NOT BE REPRODUCED, COPIED OR DISTRIBUTED WITHOUT EXPRESS PERMISSION.

CRITTAL GLAZING LOCATIONS
KC JAN' 2026 1:50 @ A1
N25 - 005 - 08 rev
10 - 11 ARCADE BUILDINGS, SOUTH STREET, WORTHING, BN11 3AA
PREPARED FOR CAFFÉ NERO

