

Notes:

Project Name:
Front & Rear extensions
Addition of new roof with
accommodation to create
a first floor

Date: 20/01/2026

Client:
Darren Cooper
Roadblock
Publications Ltd

Site Address:
5 Gorse Avenue
Worthing
BN14 9PG



Paul Maggs MCIAT

Hazelwood, Harbolets Road,
West Chiltoning RH20 2LG

Tel: 01798 813298


paul@pbproperties.co.uk
www.pbproperties.co.uk

Drawings produced using Vectorworks
CAD. Only written dimensions to be
respected. Copyright protected to
PB Properties




CIAT

CHARTERED PRACTICE

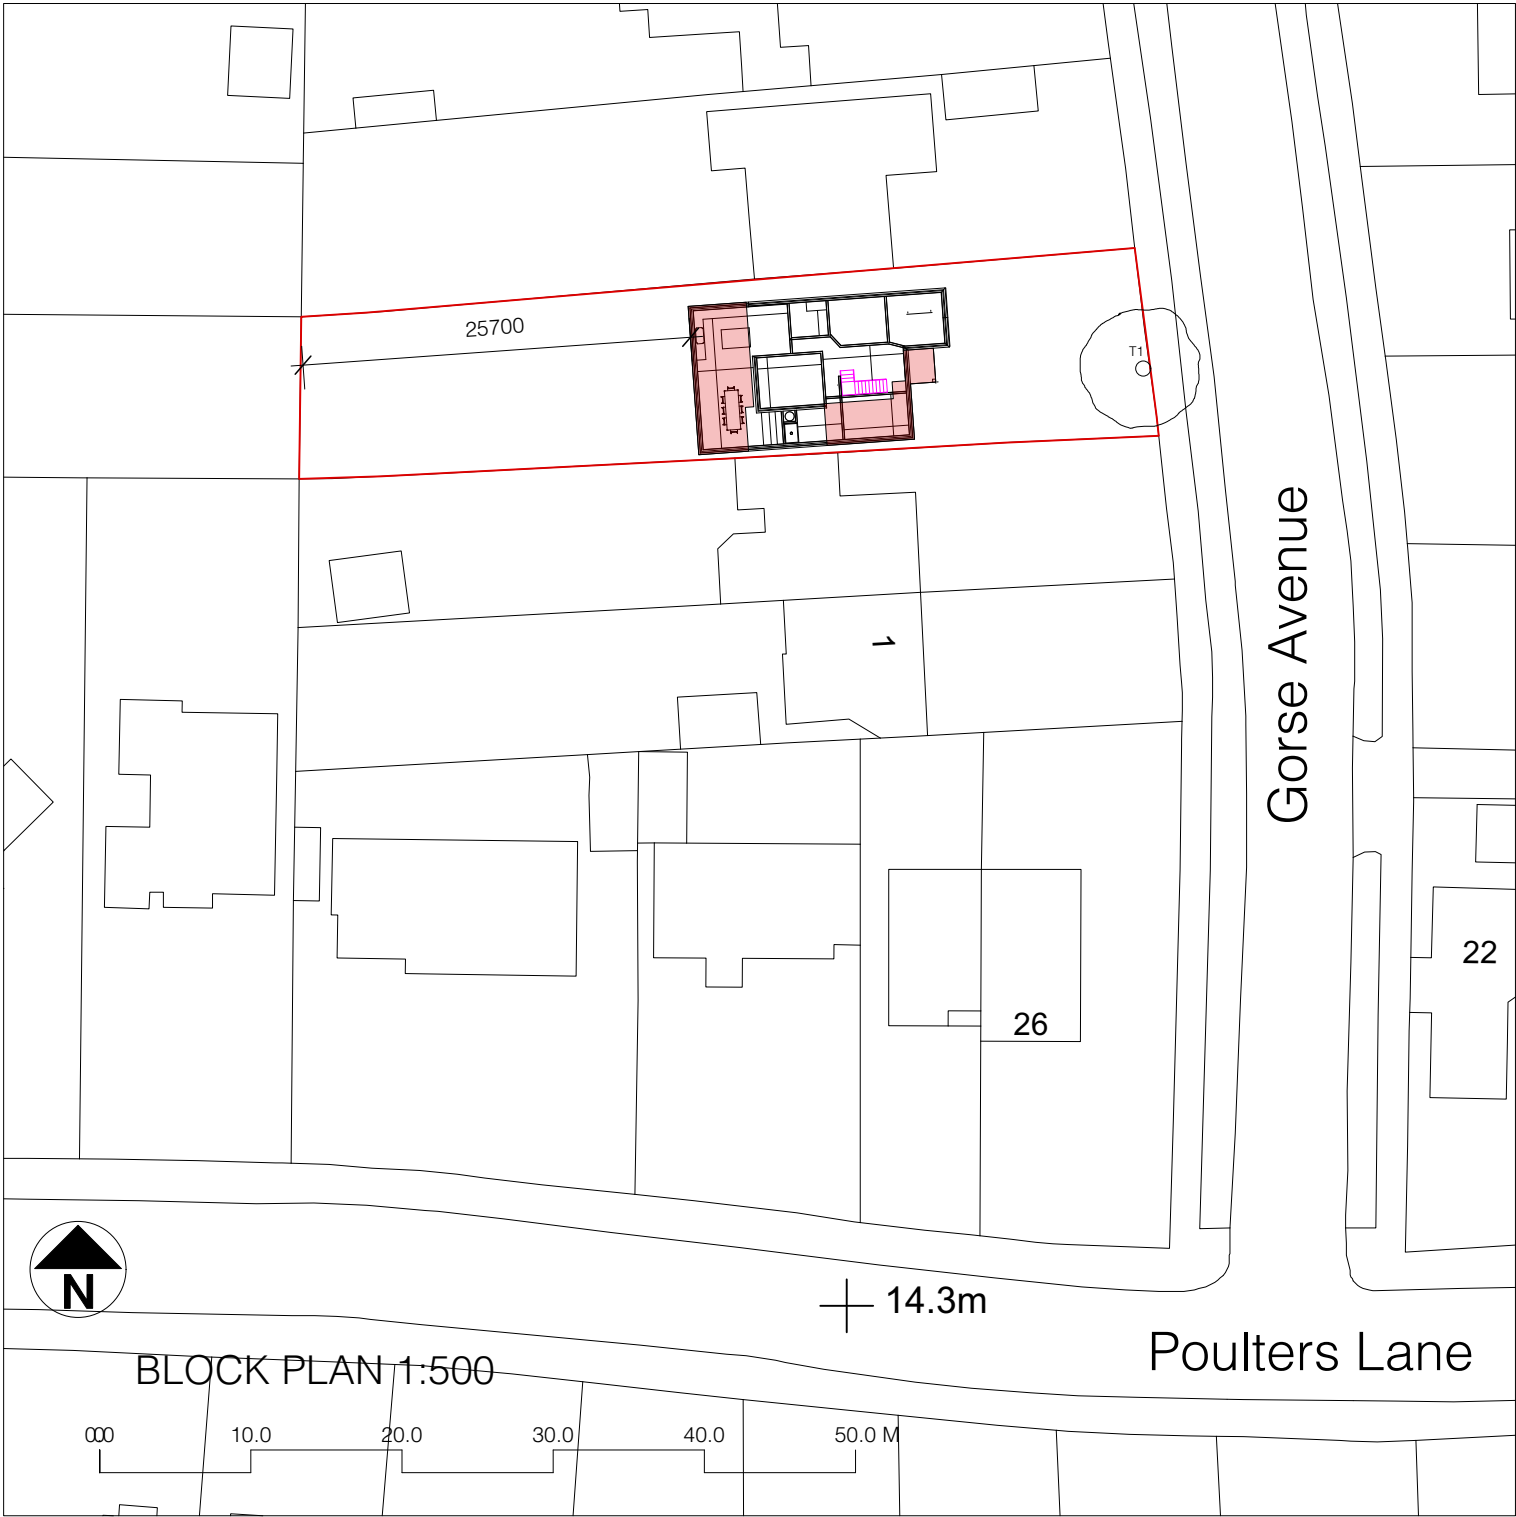

BLOCK PLAN 1:500

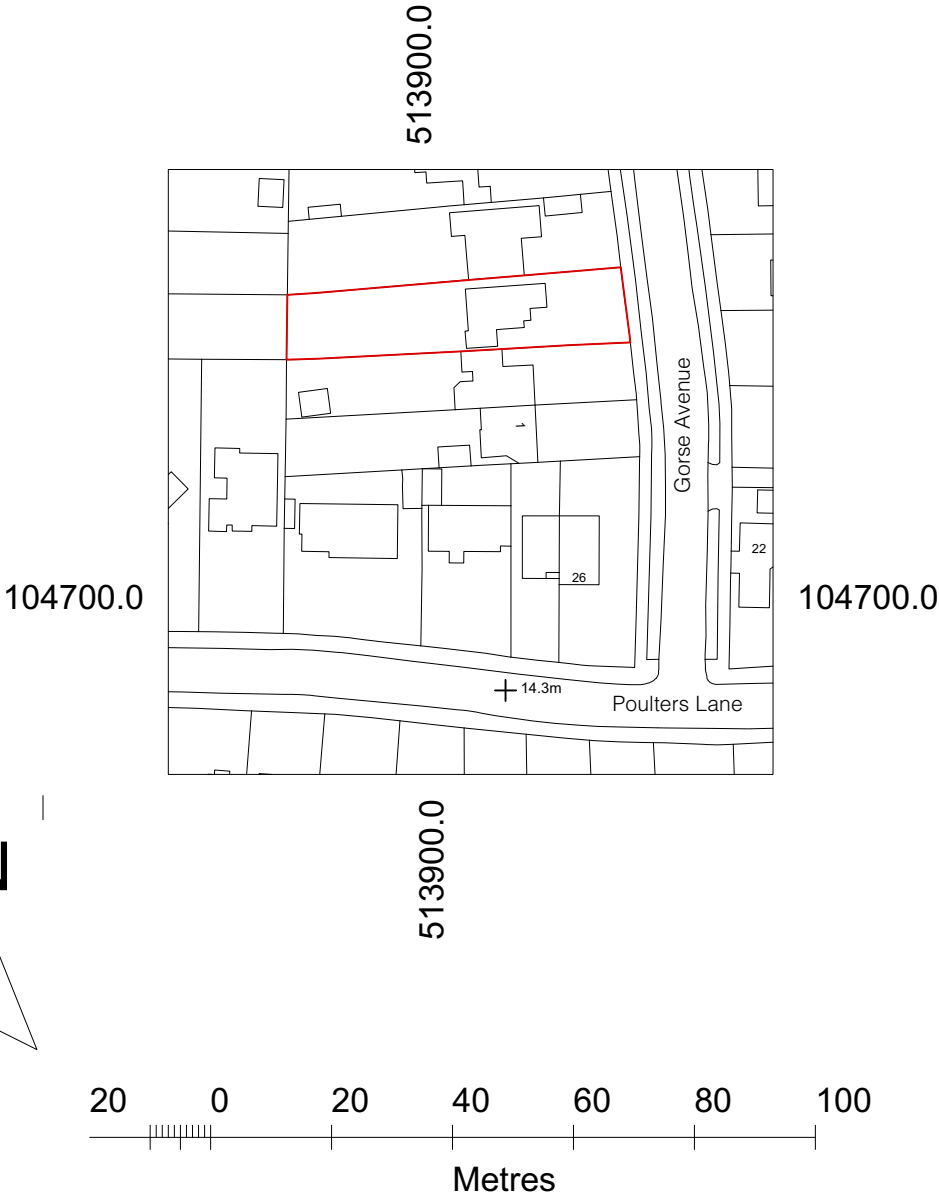

Scale 1:1250

Production Date: 08 July 2025
Top Left: 513858.483 104770.717 Bottom Right: 513958.483 104670.717
© Crown copyright and database rights 2025 Ordnance Survey OS100035409.
Reproduction in whole or in part is prohibited without the permission of Ordnance Survey