

Project Name:
Front & Rear extensions
Addition of new roof with
accomadation to create
a first floor

Date: 27/01/2026

Client:
Darren Cooper
Roadblock
Publications Ltd

Site Address:
5 Gorse Avenue
Worthing
BN14 9PG



Paul Maggs MCIAT

Hazelwood, Harbolets Road,
West Chlington RH20 2LG


Tel: 01798 813298

paul@pbproperties.co.uk
www.pbproperties.co.uk

Drawings produced using Vectorworks
CAD. Only written dimensions to be
respected. Copyright protected to
PB Properties



CHARTERED PRACTICE

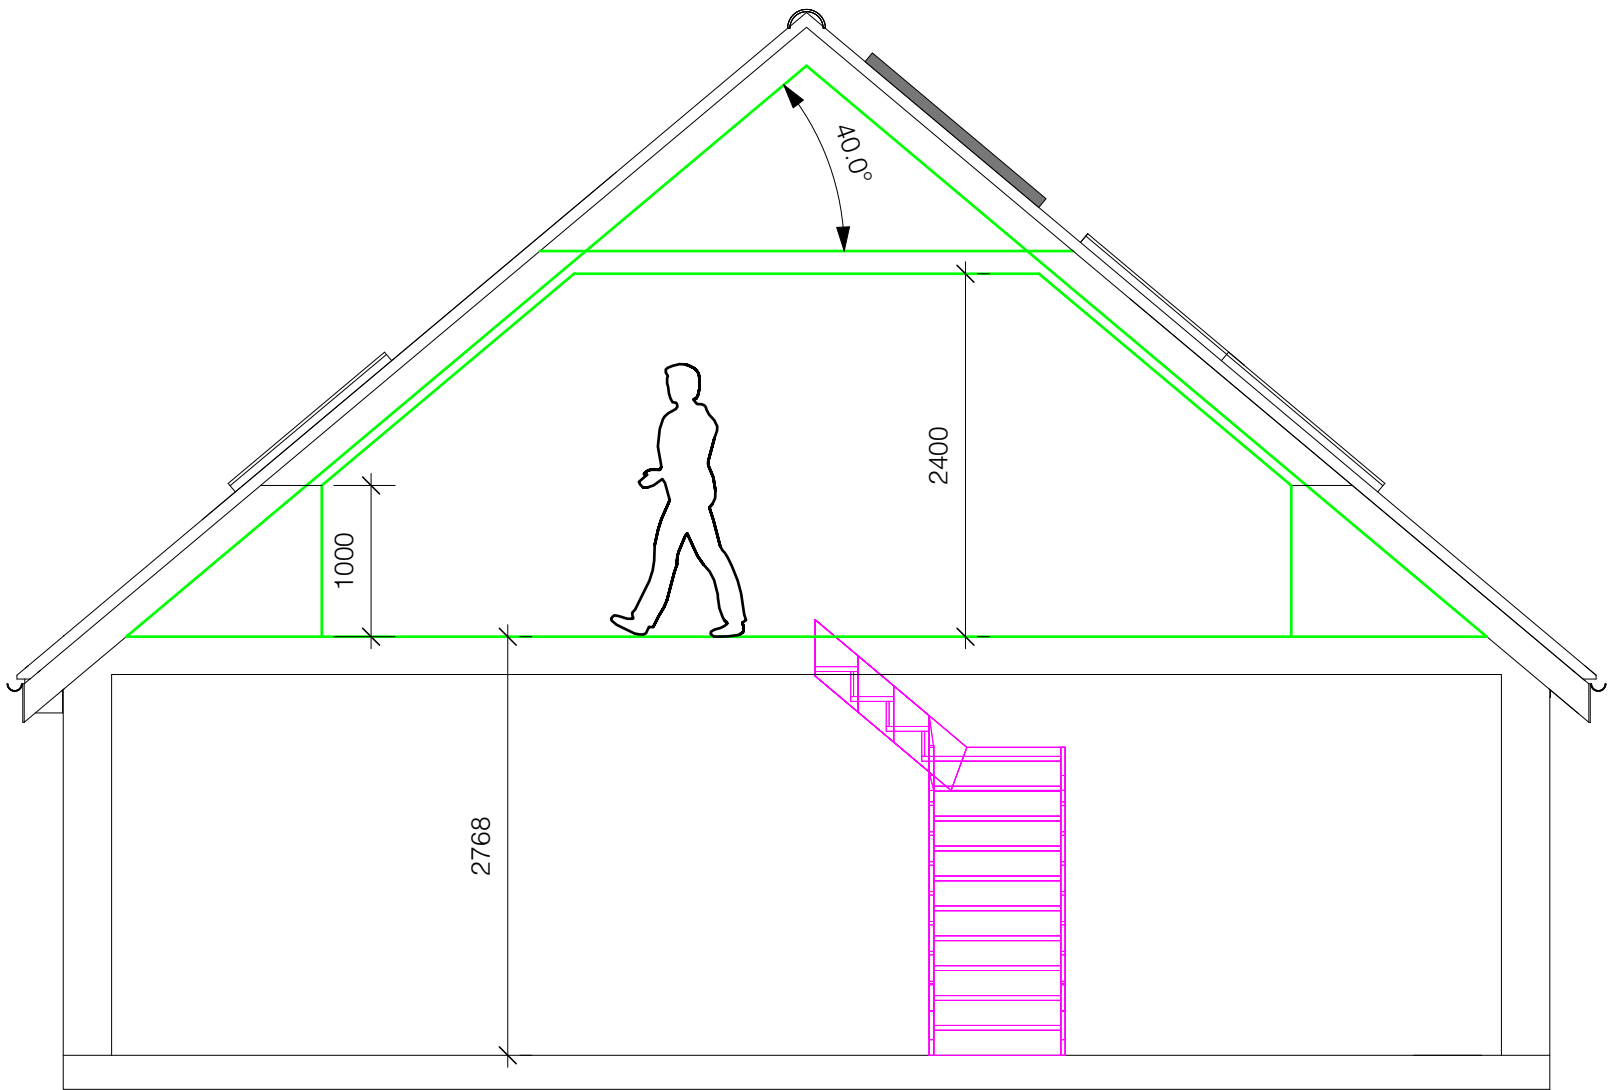

SECTION SHOWING STOREY HEIGHT AND FIRST FLOOR

