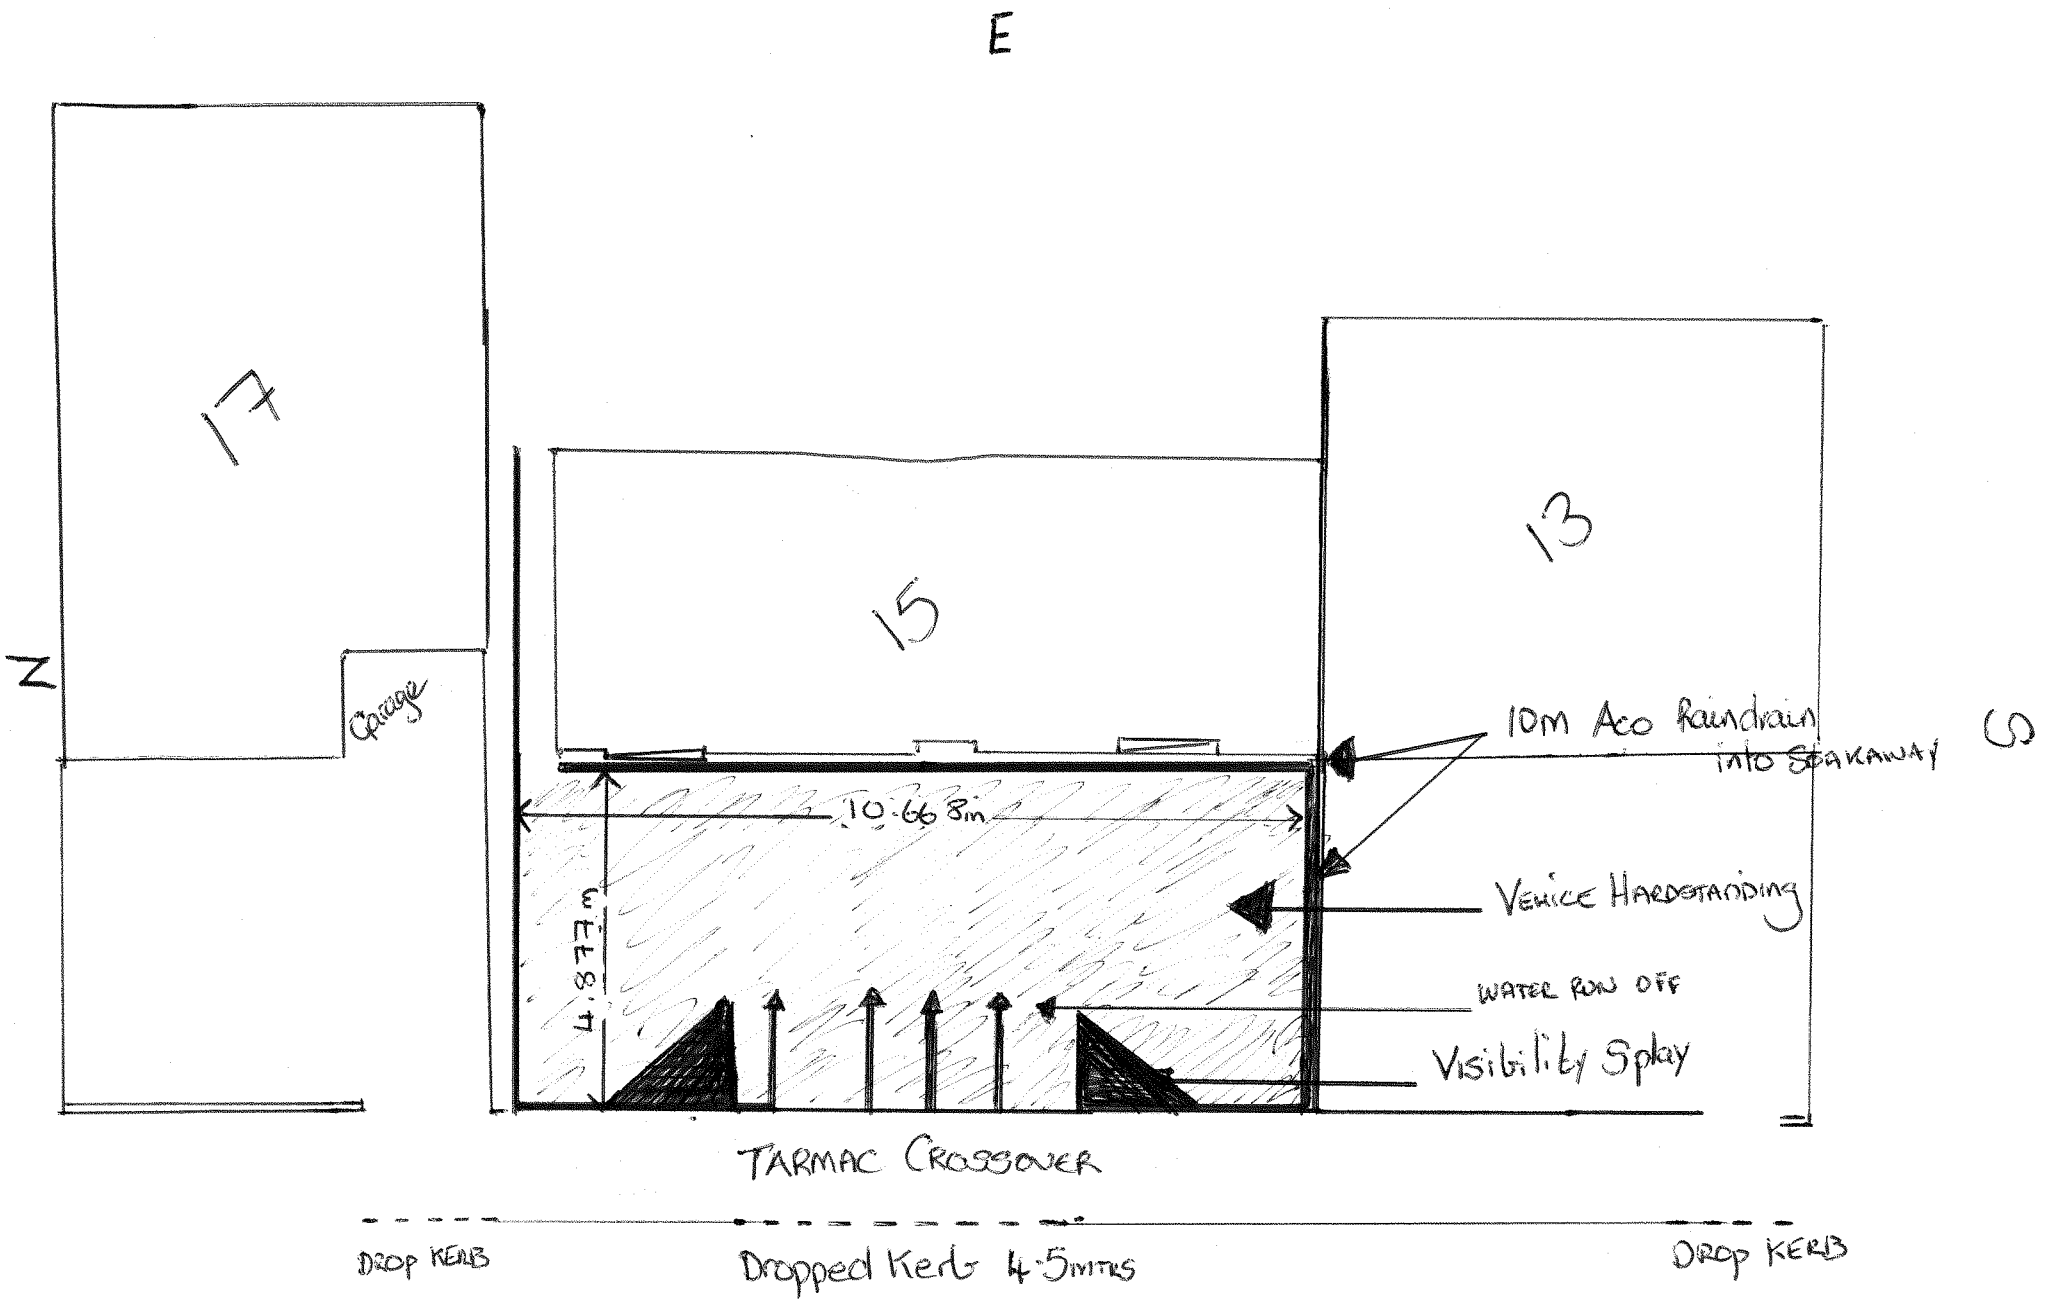
E
17
15
13
N
S
Garage
10m Aco Raindrain into Soakaway
10.66 8m
4.877m
Vehice Hardstanding
WATER RUN OFF
Visibility Splay
TARMAC CROSSOVER
DROP KERB
Dropped Kerb 4.5mtrs
DROP KERB
1:100 Scale