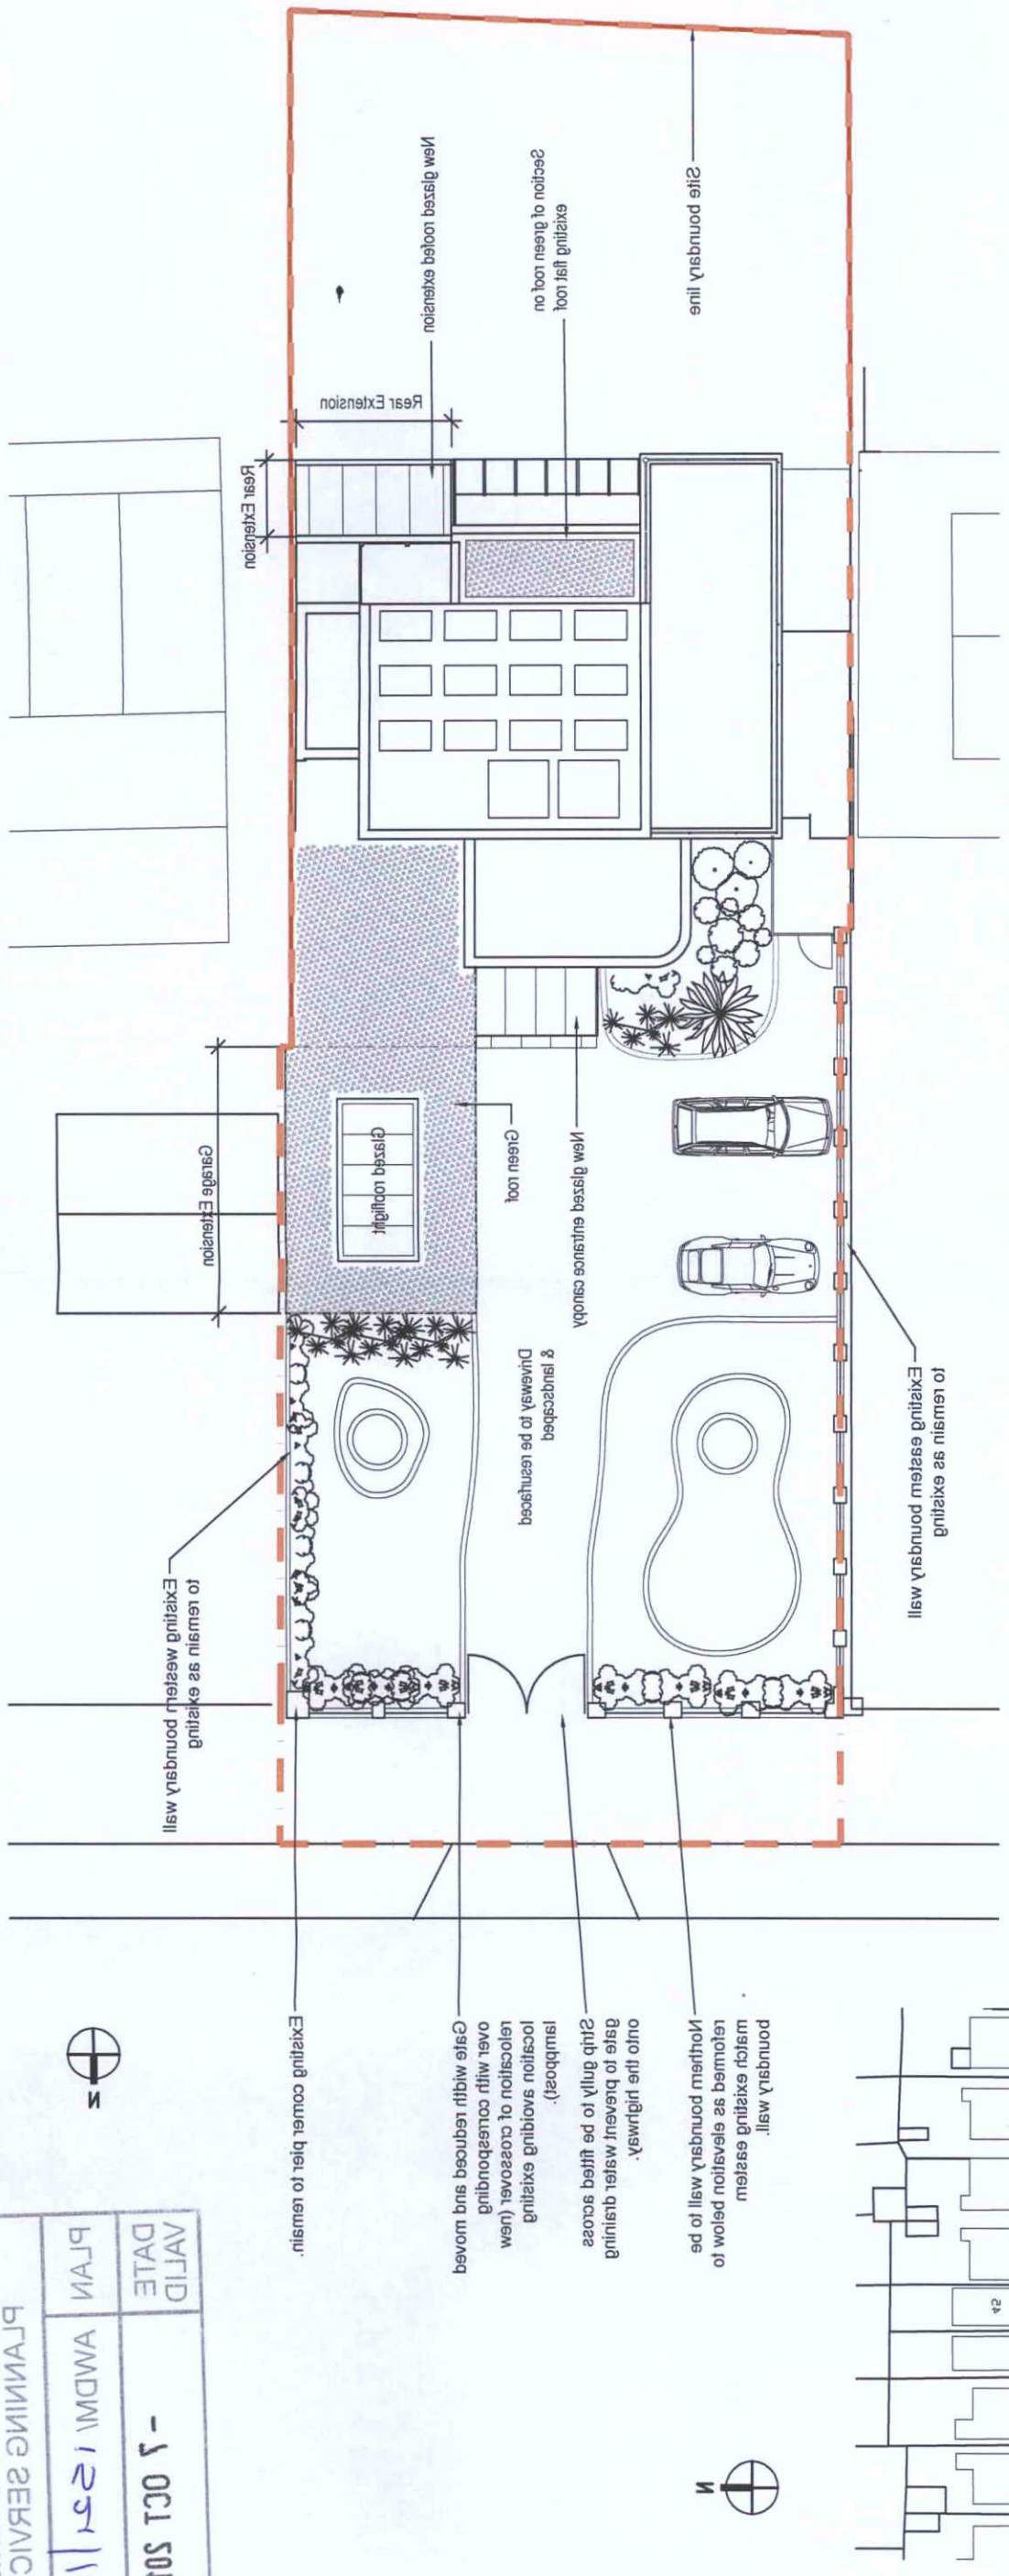

Site Block Plan 1:200

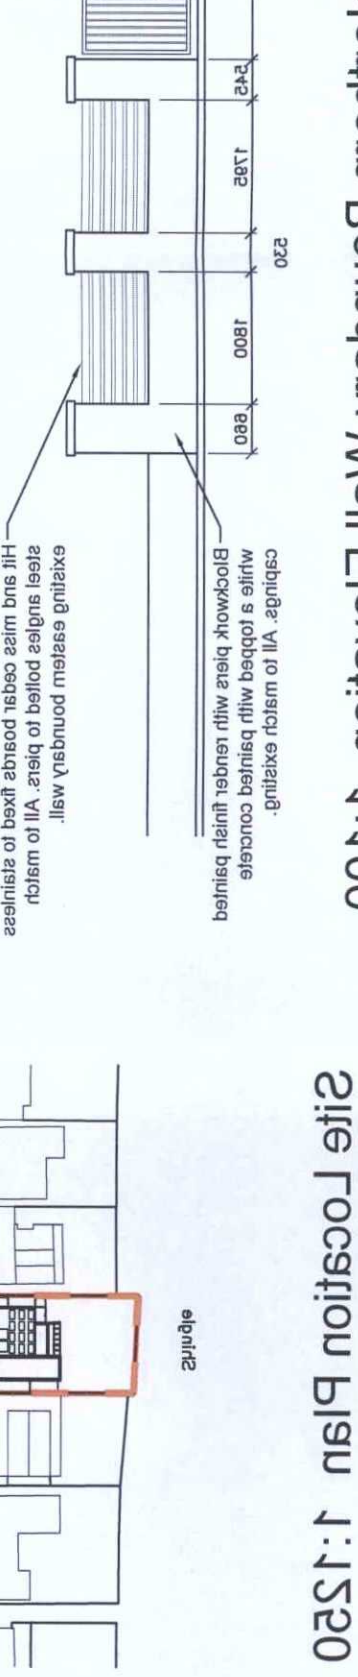

Northern Boundary Wall Elevation 1:100

Site Location Plan 1:1250

Proposed Plans & Elevation	
New Front Wall to 32 Old Port Road, Shoreham-By-Sea	
Scale: A3PLAN	Date: PLANNING APP
Dwg No: 12	Rev: -
Scale: -	Drawn: Checked:

Rev	Date	Description
-		
-		
-		

Notes:
Do not scale drawing
All levels and dimensions are to be checked on site. Contractor Administrator before all relevant work commences.
The drawing is to be read in conjunction with all relevant consultants drawings. Contractor to check all dimensions on site prior to commencement of any work or the preparation of any shop drawings. Any discrepancies to be reported to the Architect before proceeding with the work.

ADUR & WORTHING PLANNING SERVICES

PLAN	AWDM/1521/16
DATE VALID	-7 OCT 2016