0 1 2 3

Metres 1:50 A3

NOTES:

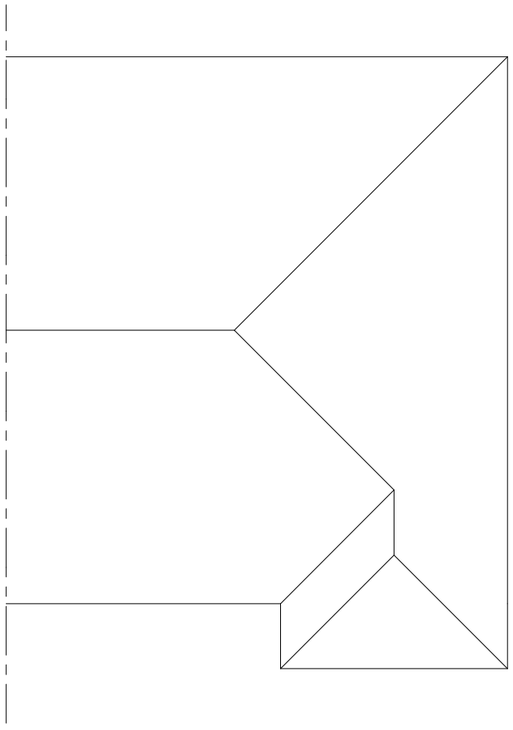

**EXISTING ROOF PLAN**

**SCALE 1:100**

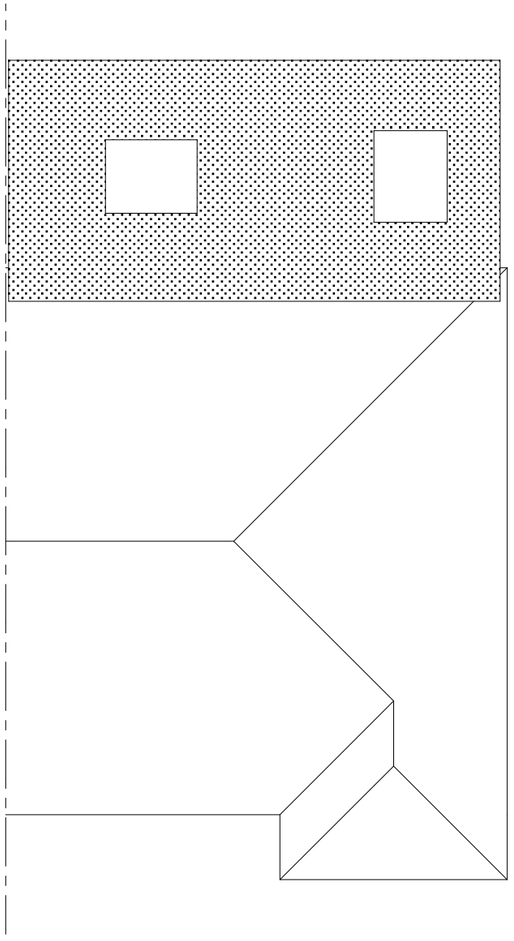

**PROPOSED ROOF PLAN**

**SCALE 1:100**

# SUSSEX BUILDING PLANS

33 Highland Avenue, Bognor Regis, West Sussex. PO21 2BJ
Email: lee@sussexbuildingplans.co.uk Tel: 07732 415951

| DRAWING TITLE | Roof Plans |
|---|---|

Address:

Mr G Wilson
11 Ingleside Crescent, Lancing. BN15 8EN

| Date: 22/06/2020 | DRG No: GW/PL/03 | Rev. No: |
|---|---|---|