| SITE PLAN DETAILS | |
|---|---|
| | EXISTING |
| STORE GROSS FLOOR AREA | 10,886 ps M |
| | 4,818.043 ps FF |
| PARKING BAY SIZE | 2.4x4.8 |
| STANDARD CAR PARKING SPACES | 282 |
| PARENT & TODDLER SPACES | 20 |
| DISABLED SPACES | 23 |
| **TOTAL CAR PARKING SPACES** | **328** |
| CAR PARKING RATIO | 1: 18 |
| TROLLEY BAYS | 13 |
| SITE AREA ACRES | 0.00 |

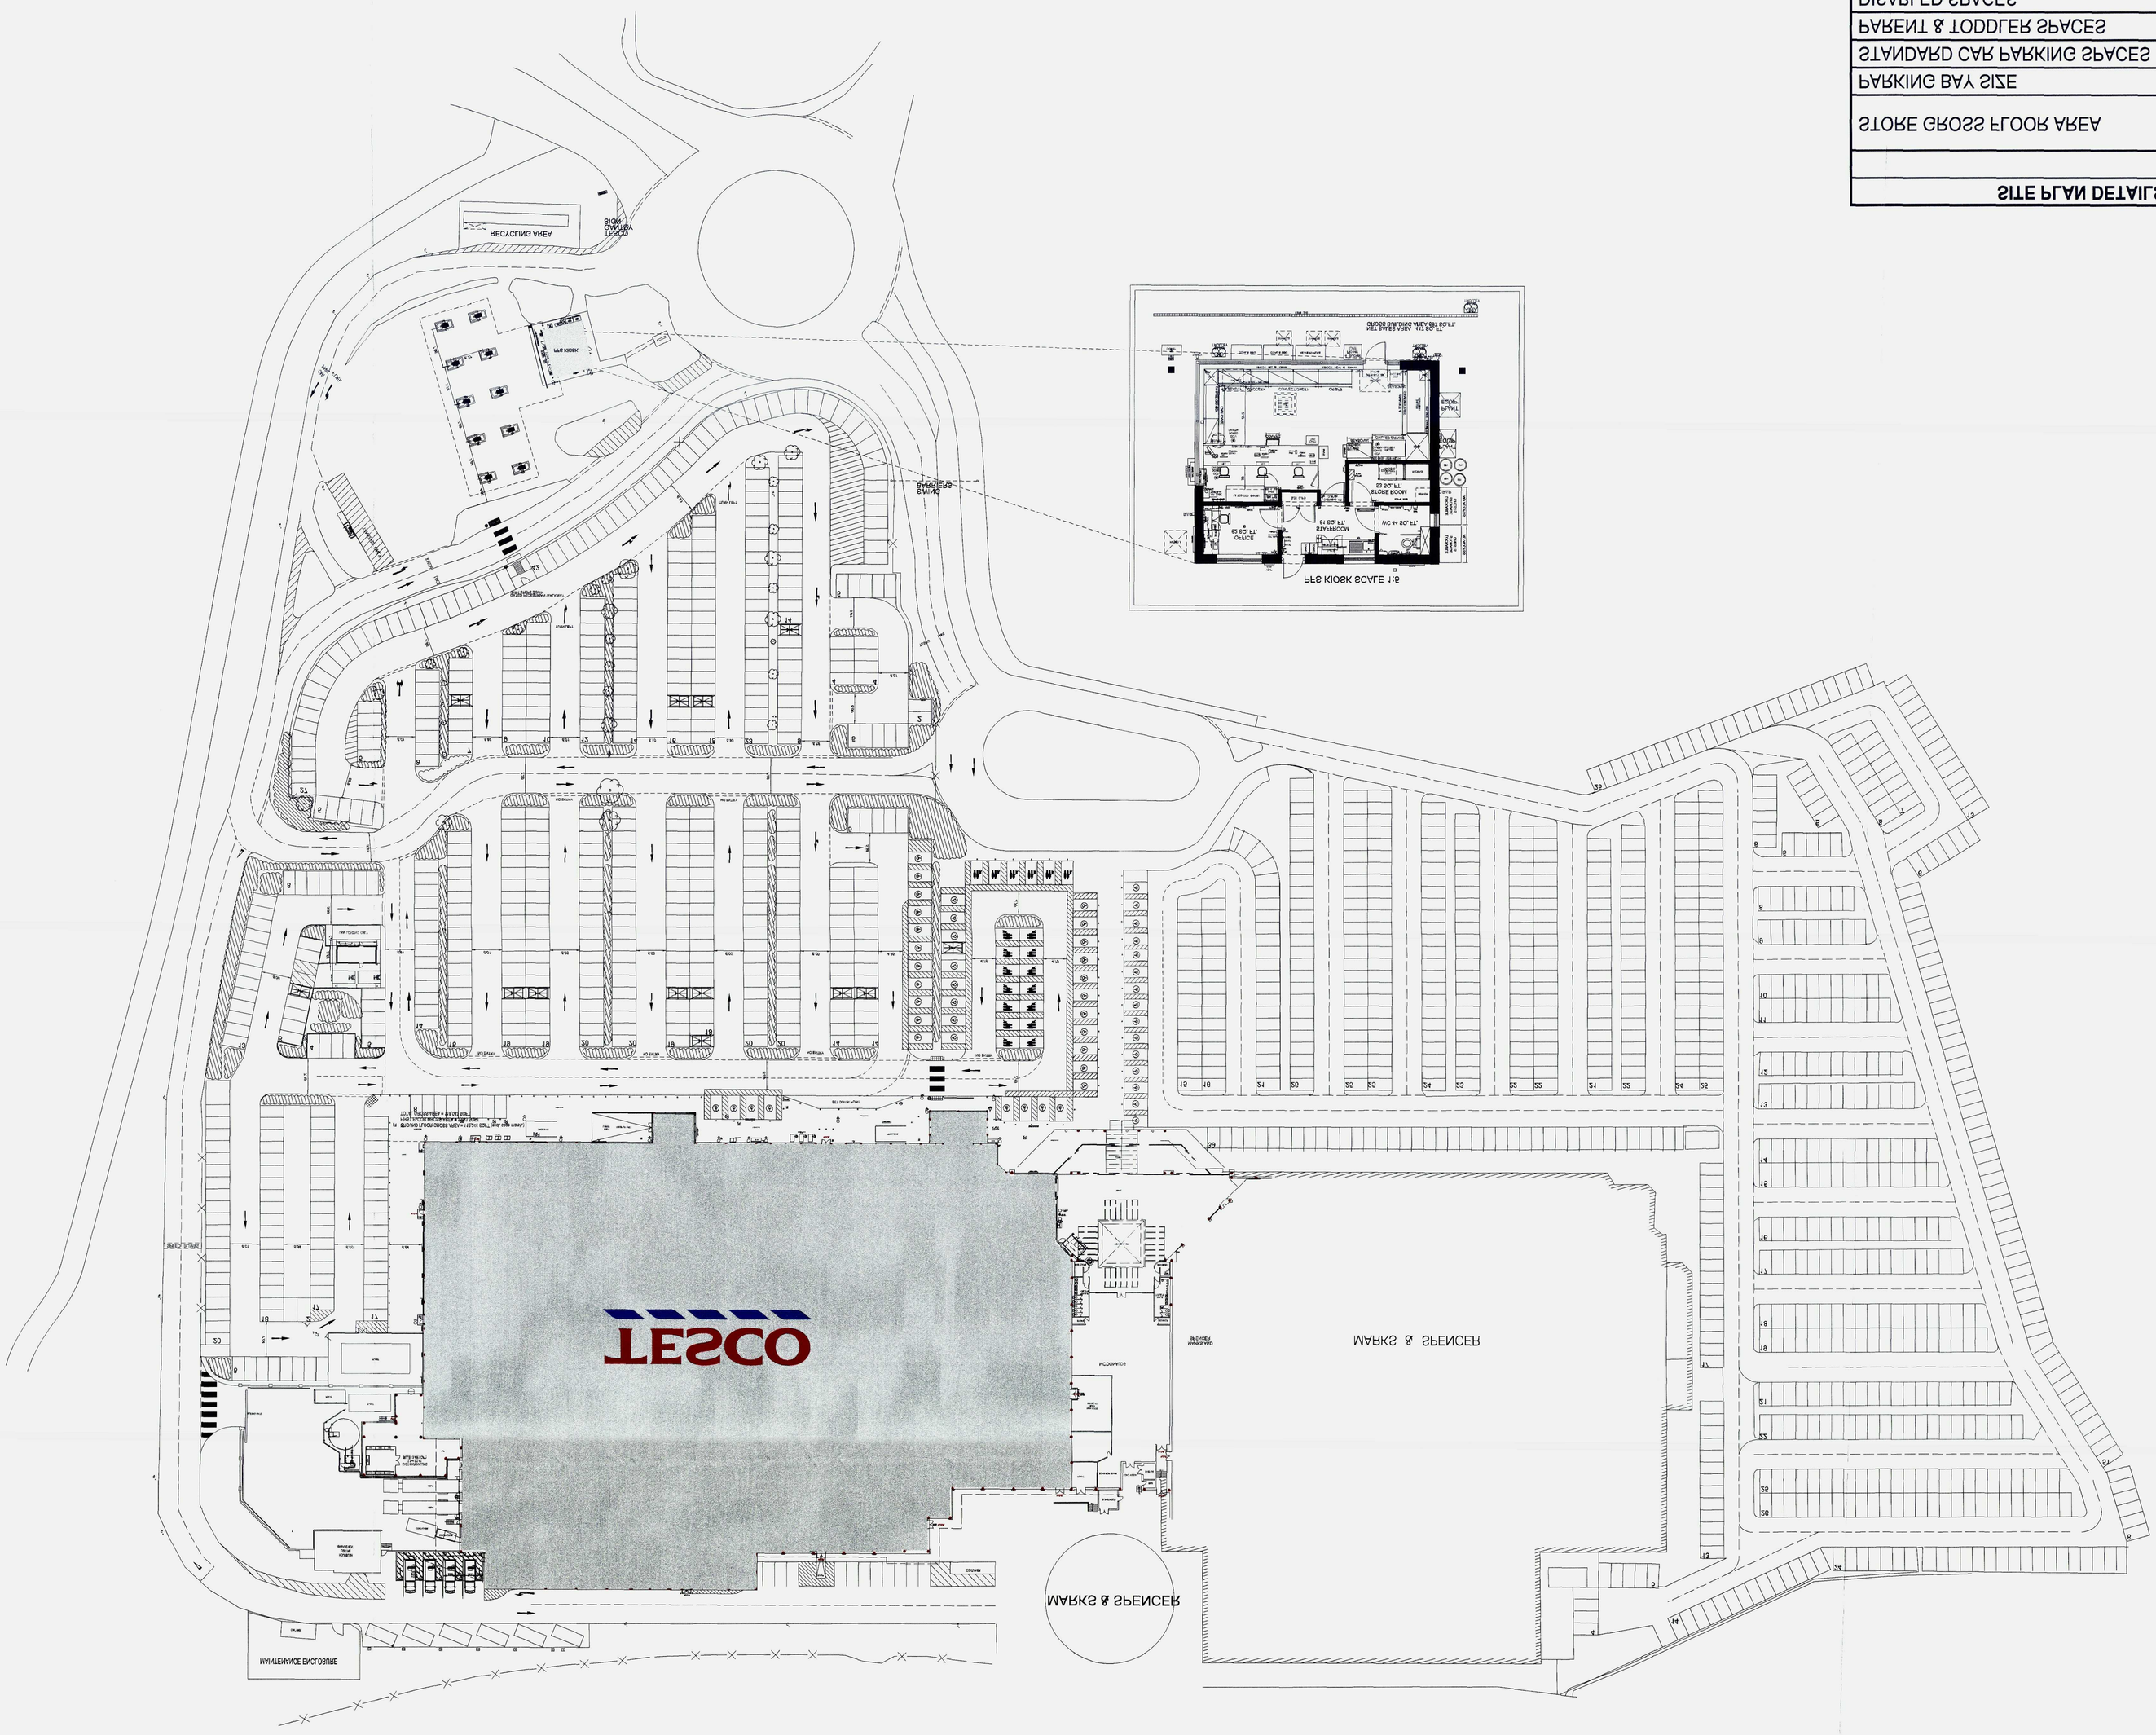


© HNL TESCO PLOWES LIMITED
DO NOT SCALE FROM DRAWING. ALL DIMENSIONS TO BE CHECKED ON SITE BY CONTRACTOR BEFORE WORK COMMENCES
ANY DISCREPANCIES TO BE REPORTED TO THE ARCHITECT OR ENGINEER BEFORE WORK PROCEEDS
ALL WORKS TO BE CARRIED OUT IN ACCORDANCE WITH THE APPROVED DRAWINGS AND ALL RELEVANT BUILDING REGULATIONS
THIS DRAWING IS THE COPYRIGHT OF THE ARCHITECT AND MUST NOT BE REPRODUCED IN ANY FORM WITHOUT PRIOR WRITTEN CONSENT

TESCO STORES LIMITED
PROPERTY SERVICES
STORE PLANNING DEPARTMENT
PO BOX 400, CHURCH ROAD, BANBURY, OXFORDSHIRE, OX16 2BS
T: 01295 264000
NEW VAN DYKE PLACE, NEW VAN DYKE, HATFIELD, HERTFORDSHIRE, AL10 9AB

STORE PLANNING

TESCO

| | |
|---|---|
| PLANNER | Vicky Wepp |
| | Adil Aziz |
| DATE | 30.05.2014 |
| SCALE | 1:200@A0 |
| SYSTEM ID. no. | 3717dp###.dgn |
| PHASE - | ISSUE ## |
| DRAWING no. | 3717dp###.dgn |

EXISTING SITE PLAN

DESCRIPTION

PROJECT
SHOREHAM 3717
3717dp###.dgn (A0.841.189)

| REV | DATE | AMENDMENTS | DRAWN BY |
|---|---|---|---|
| ## | 08.05.14 | EXISTING PLAN CREATED | MEHTAV |