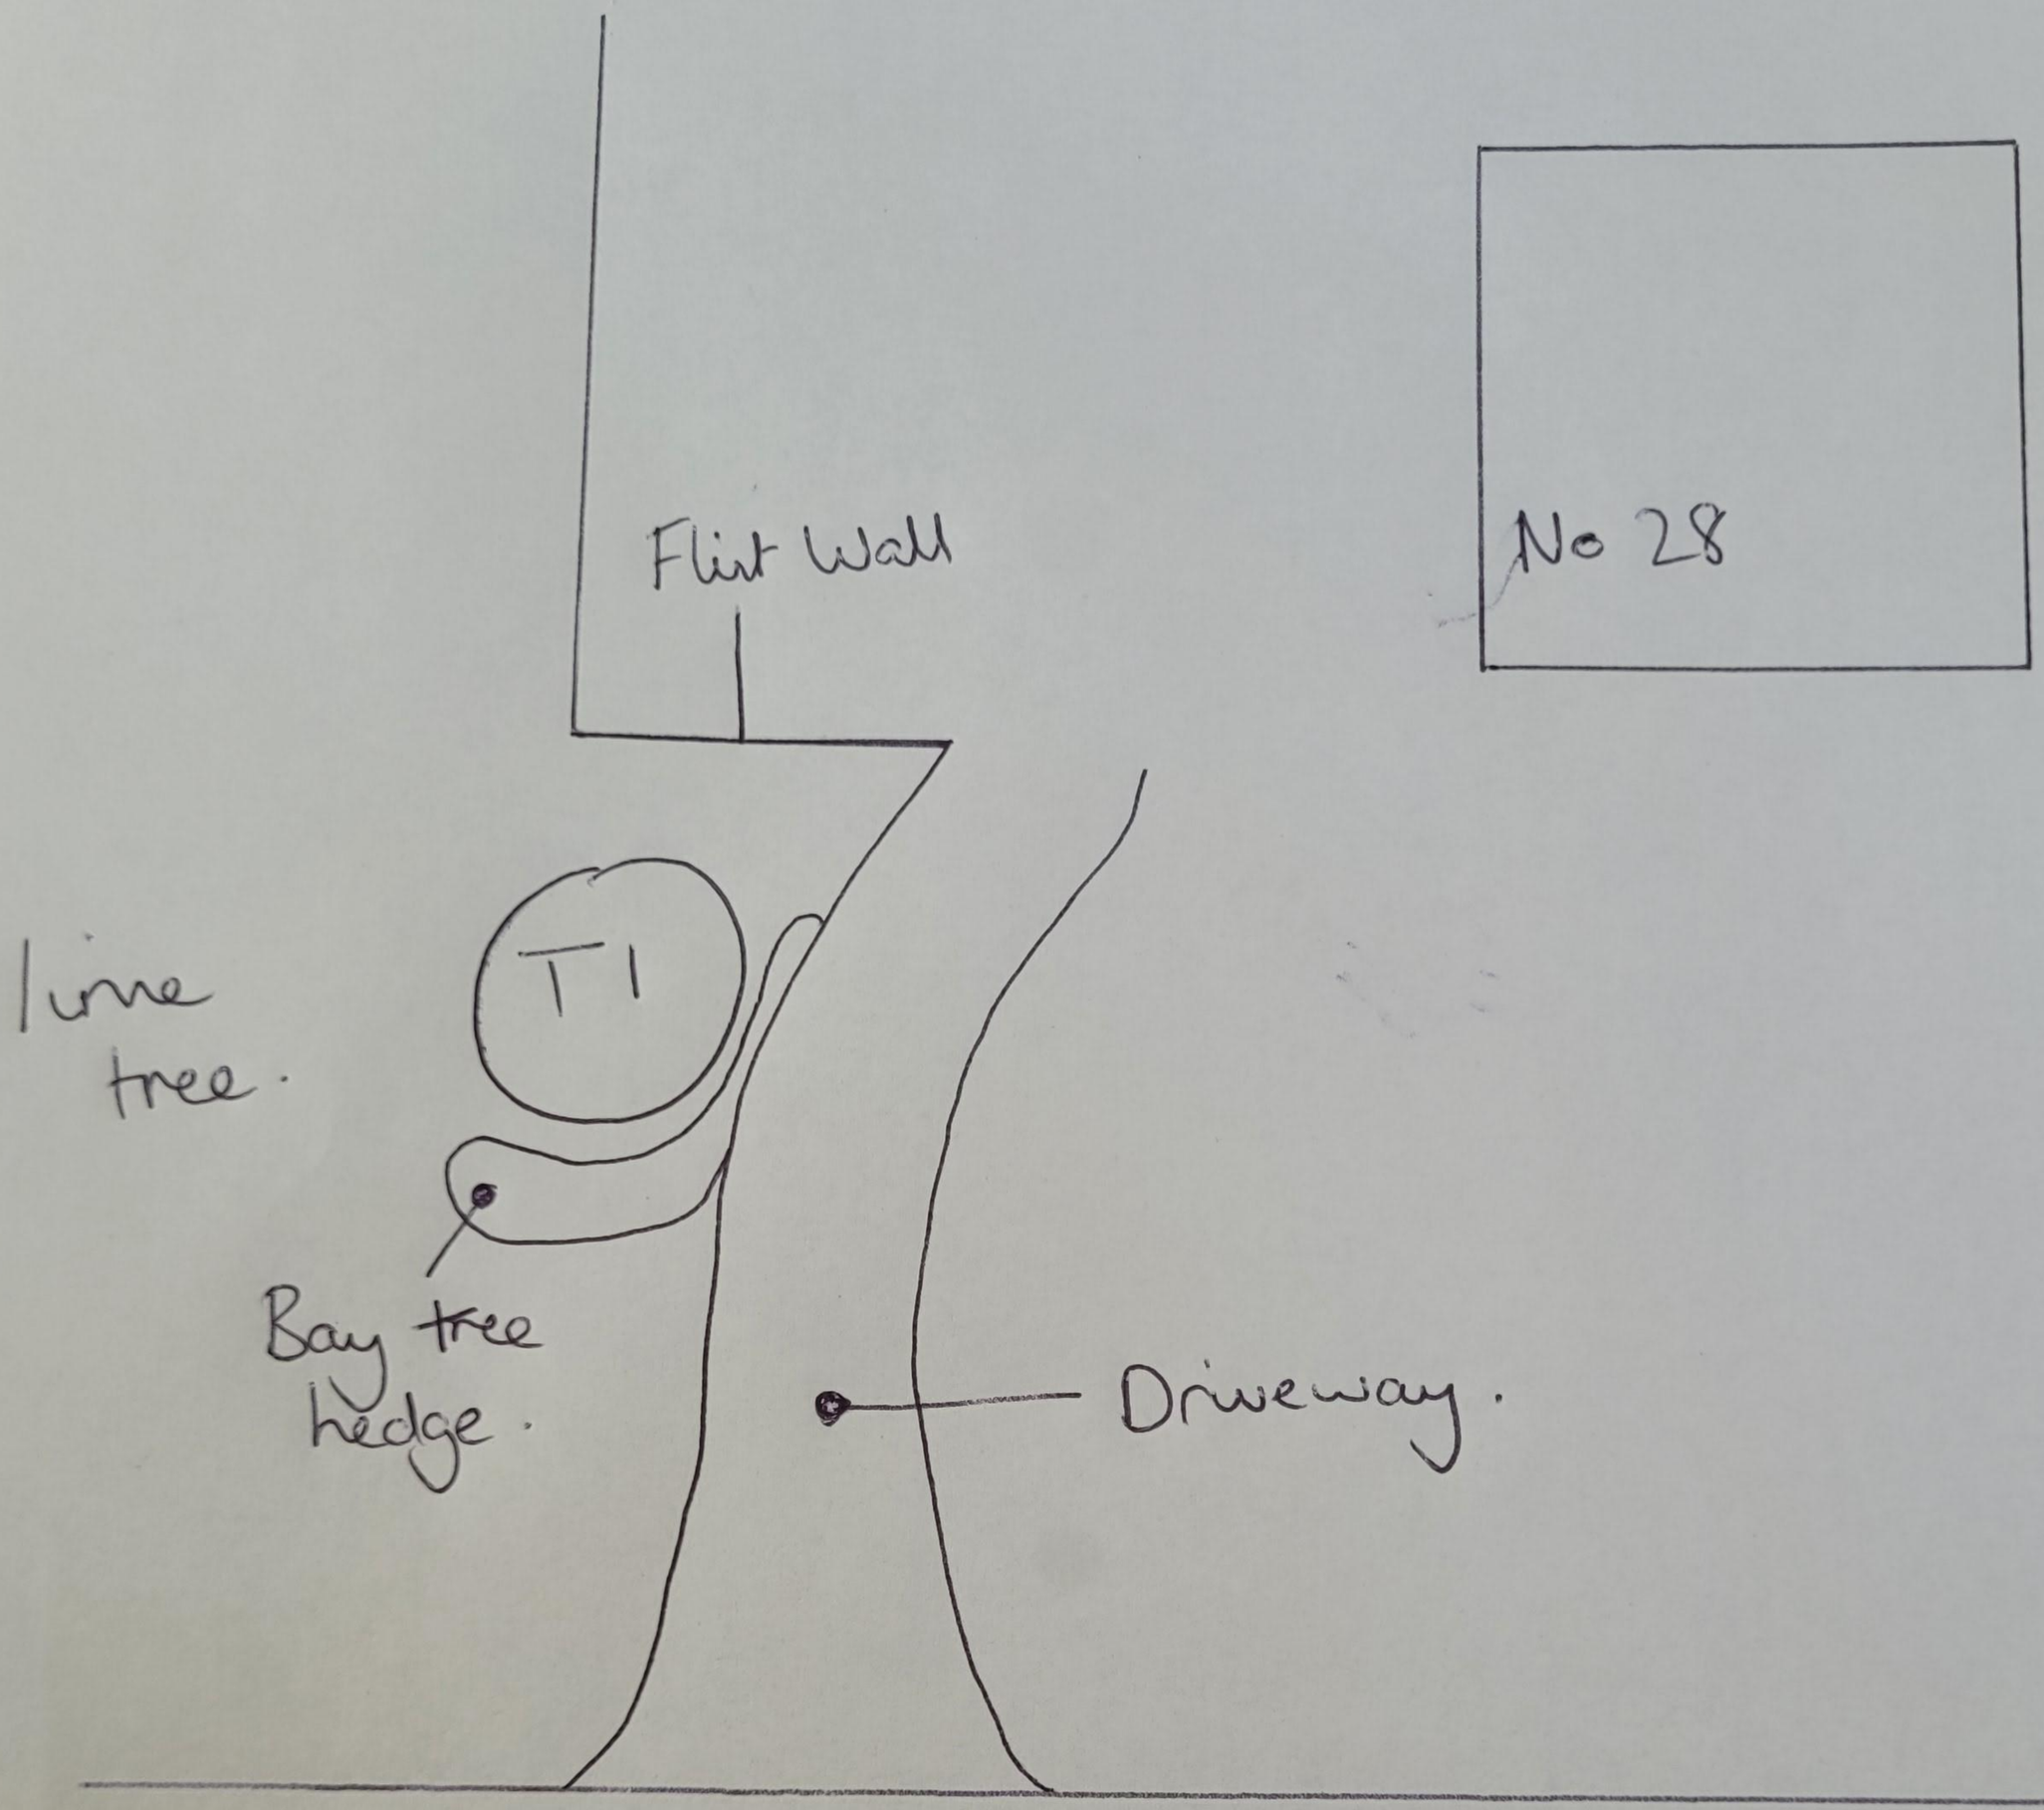

Line tree reduction

28 Church lane

Southwick

BN42 4GB