CITYZEN IS THE TRADING NAME FOR CITYZEN LIMITED; REGISTERED OFFICE: PRESTON PARK HOUSE, BRIGHTON, BN1 6SB; REGISTERED NUMBER: 10634993

NOTES:

- DRAWINGS SHOULD ONLY BE SCALED FOR PLANNING PURPOSES. DO NOT SCALE FROM THIS DRAWING FOR CONSTRUCTION PURPOSES.
- ALL DIMENSIONS ARE IN MM, UNLESS STATED OTHERWISE.

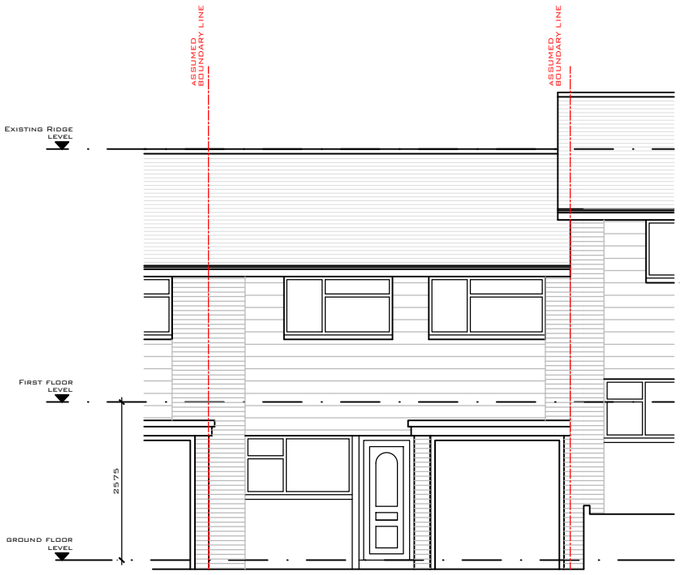

EXISTING FRONT ELEVATION
SCALE 1:100

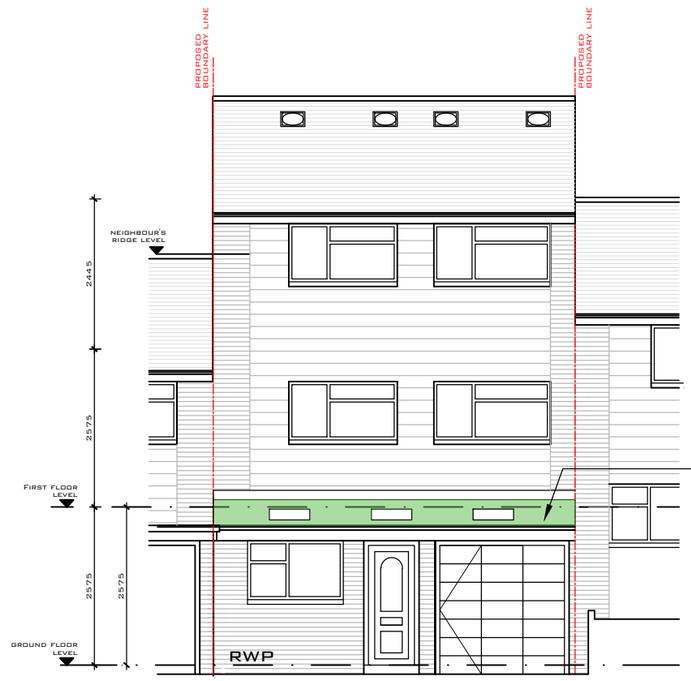

ADDITIONAL STOREY PRIOR APPROVAL GRANTED. NOTICE 0018/20 DATED 11/01/21

PROPOSED FRONT ELEVATION
SCALE 1:100

REV	DATE	REVISION	DRN	CHK	APP
C	04.01.22	Boundary lines updated	MQ	CS	CS
B	23.12.21	Kitchen window moved	JS		
A	22.12.21	Middle wall to window extended. Roof light added, internal wall blocked up, Low pitched roof added	JS	.	.

© COPYRIGHT CITYZEN LIMITED

0M 1M 2M 3M 4M 5M 10M
SCALE BAR
@ 1:100

CLIENT: SEAN & MADELEINE CLEMONS

PROJECT: 15 BUCKINGHAM MEWS SHOREHAM BY SEA BN43 6AJ

TITLE: EXISTING AND PROPOSED FRONT ELEVATIONS

CITYZEN ARCHITECTURE | ENVIRONMENT
MARITIME HOUSE
BASIN ROAD NORTH
HOVE
EAST SUSSEX
BN41 1WR
CONTACT@CITYZENDESIGN.CO.UK
WWW.CITYZENDESIGN.CO.UK
01273 915010
CIAT Registered Practice

DESIGNER: MATT QUINE

SCALE: 1:100 @ A3

PURPOSE OF DRAWING: PLANNING

DATE: 17.12.21

DRAWING: PROJECT REF - DRG NO. (REVISION): 2045-PL-353 (C)

File Path: Z:\01 Projects\Cityzen\2000\2045 Buckingham mews\3 - Project Documentation\3.1 Drawings\02 - CAD\2045-Main.dwg