




EXISTING REAR ELEVATION

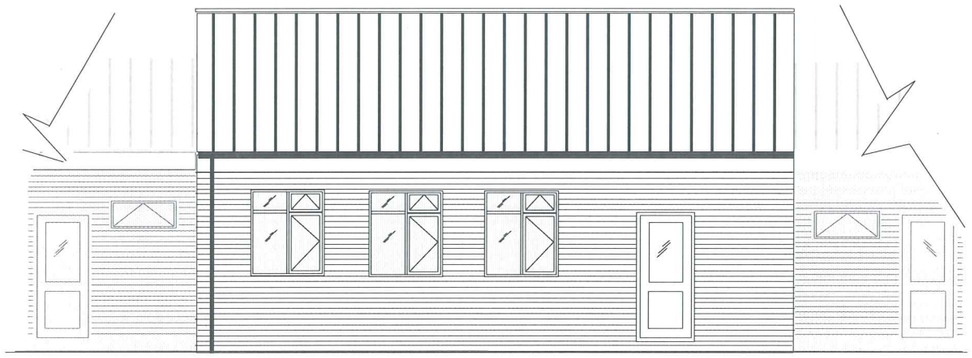


EXISTING FRONT ELEVATION

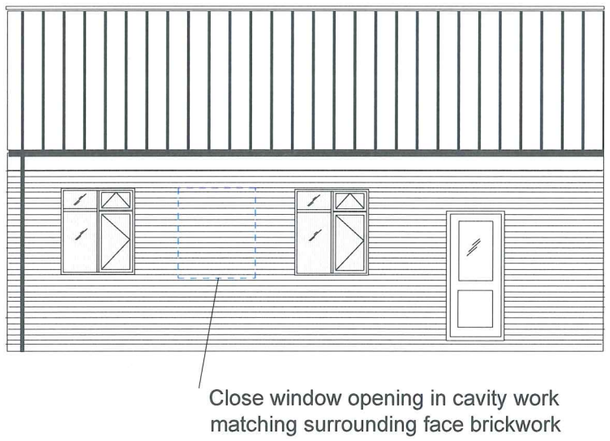

PROPOSED REAR ELEVATION

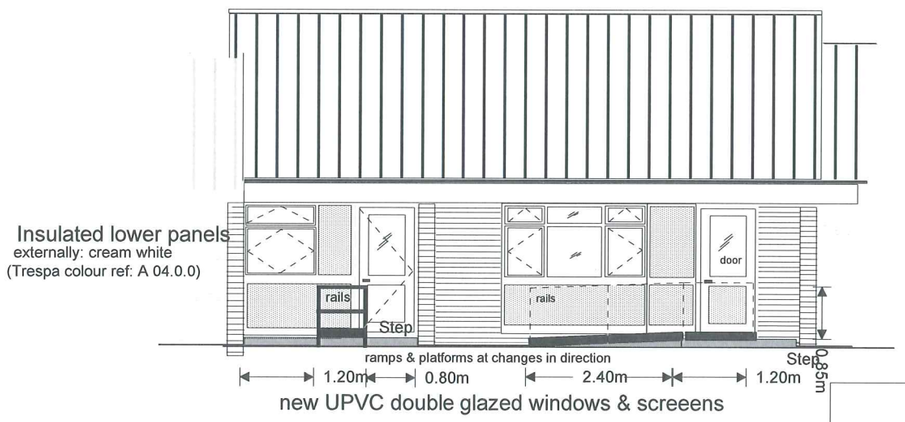

PROPOSED FRONT ELEVATION

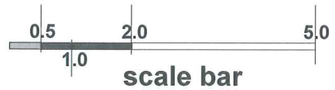

Ramp & rail systems to the front elevation to be provided only if required by tenant


ADUR DISTRICT COUNCIL
ADUR HOMES SERVICES


PRINCE CHARLES CLOSE ELEVATIONS

CONVERSION OF FORMER COMMUNITY BUILDING TO A TWO BEDROOM BUNGALOW


Wheelchair accessible from front and within accommodation

Scale 1:100
Drawn by Tim Ivamy
Date: 2/10/09
updated 30/10/09
Drawing No AH/PCC2/2009 - A3

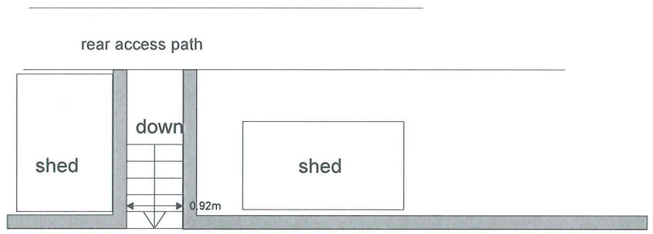


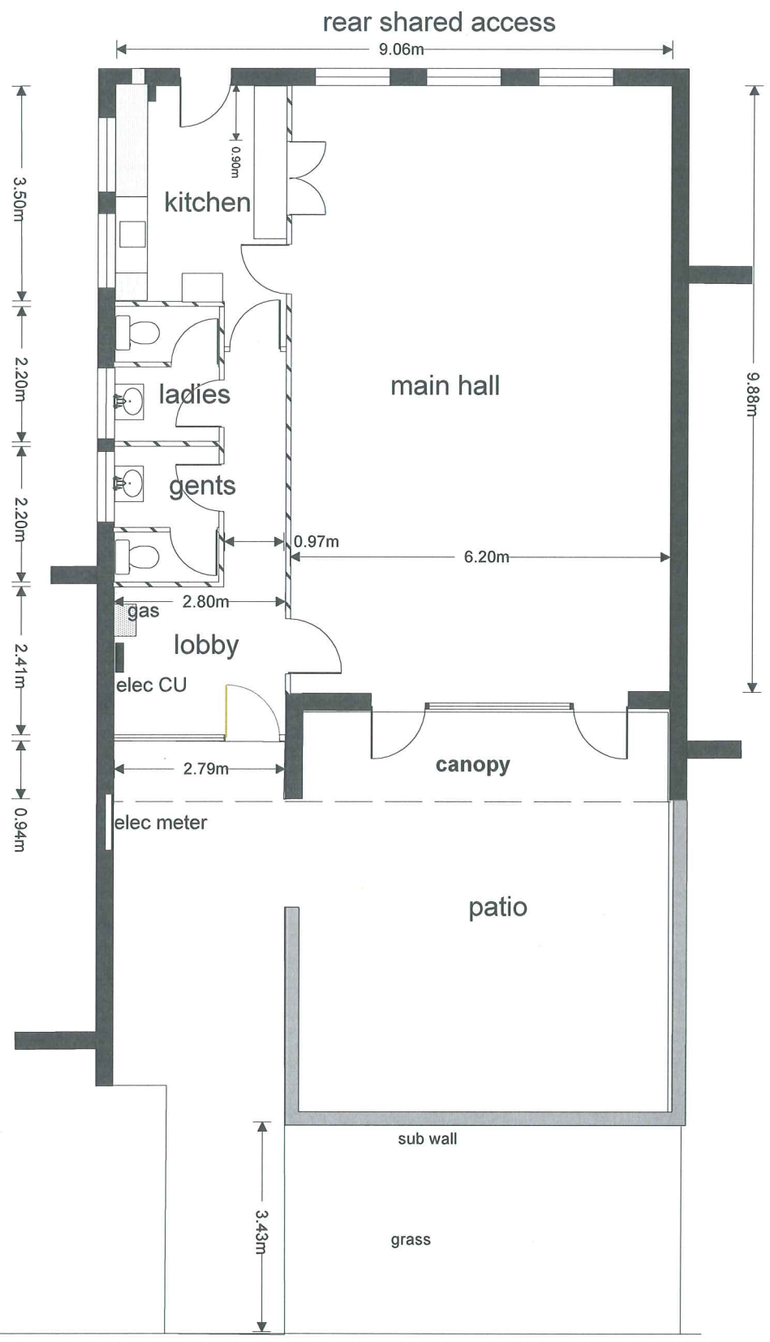

EXISTING FLOOR PLAN

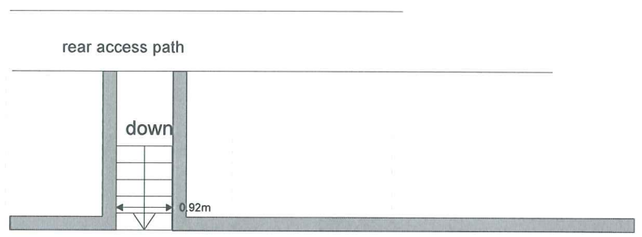

sheds to be removed

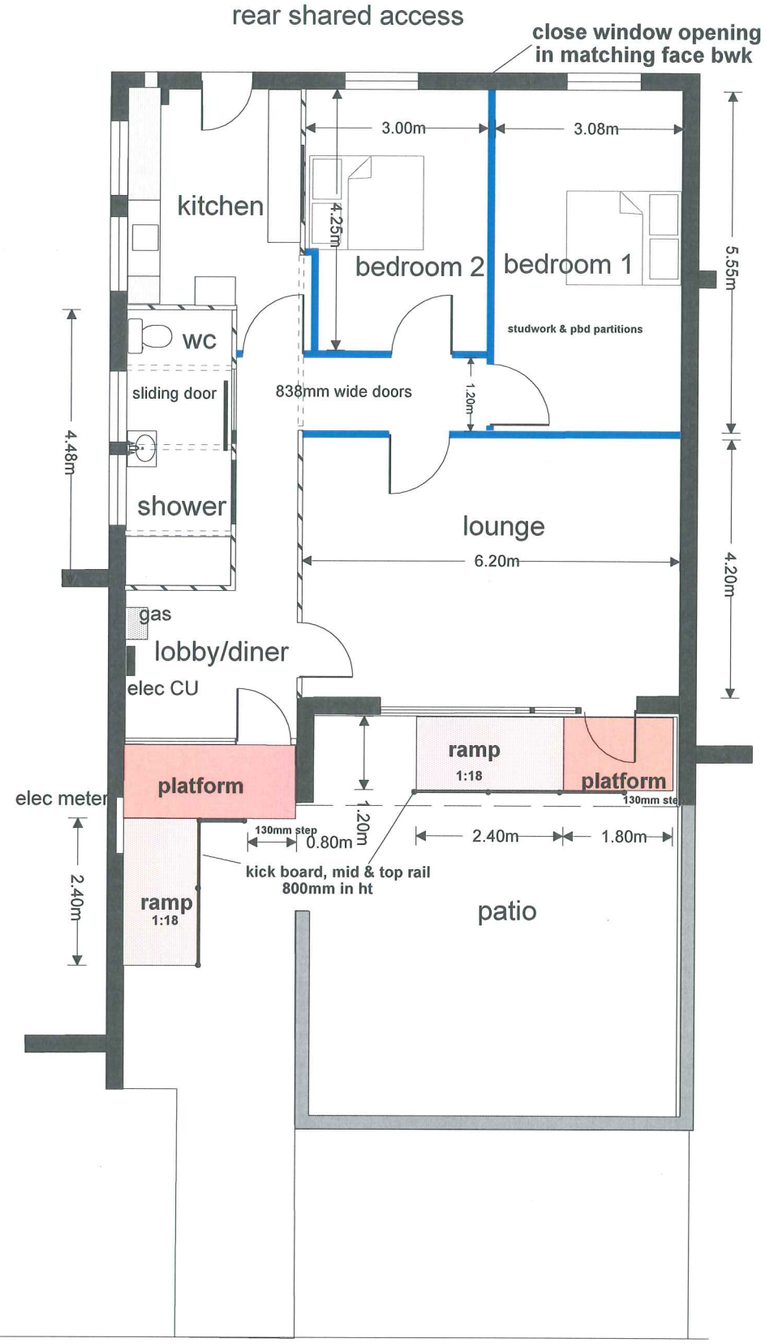

PROPOSED FLOOR PLAN

N

Ramp & rail systems to the front elevation to be provided only if required by tenant

ADUR DISTRICT COUNCIL
ADUR HOMES SERVICES

PRINCE CHARLES CLOSE FLOOR PLANS

CONVERSION OF FORMER COMMUNITY BUILDING TO A TWO BEDROOM BUNGALOW

Wheelchair accessible from front and within accommodation

Scale 1:100

Drawn by Tim Ivamy
Date: 2/09/09
updated 30/10/09

Drawing No AH/PCC1/2009 - A3