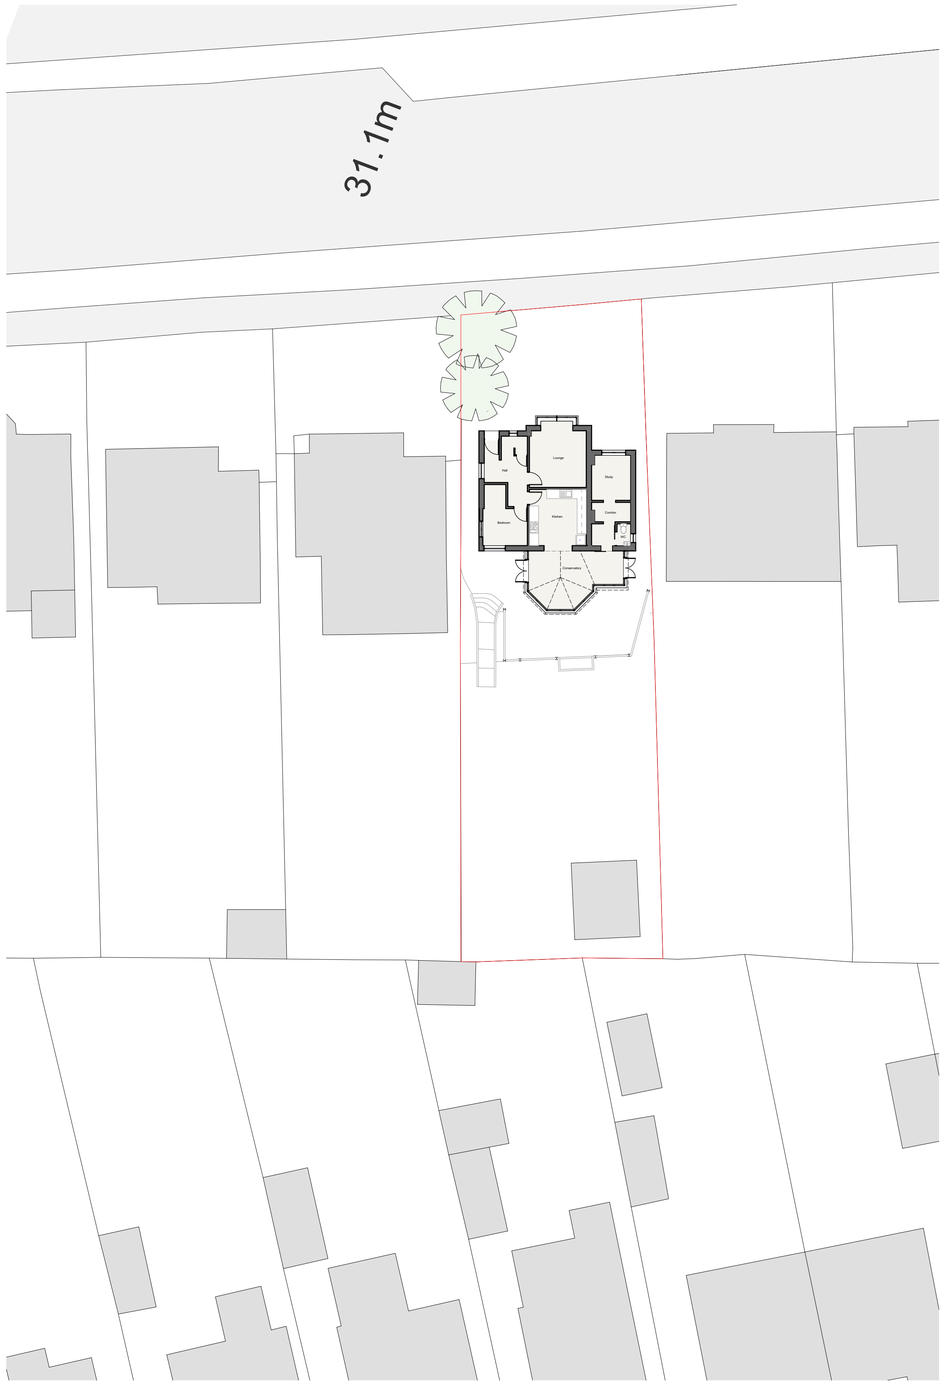

Existing Site Plan - 1:200 Scale

1:200
2m 0 2m 4m 6m 8m 10m

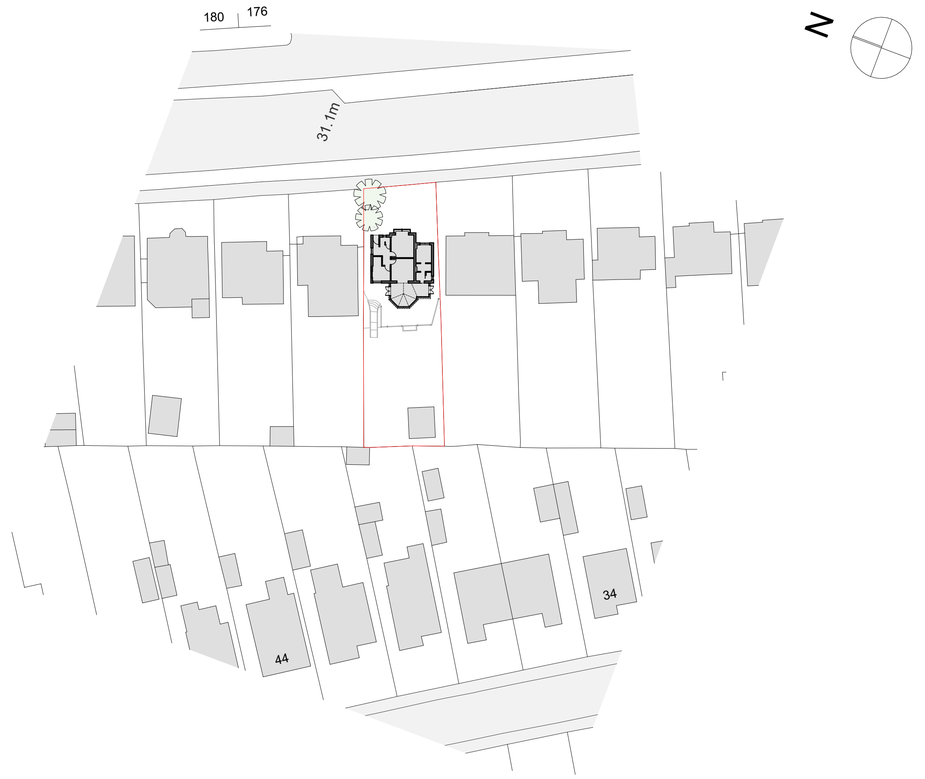

Existing Block Plan - 1:500 Scale

1:500
5m 0 10m 20m 30m

JAKE WHITE ARCHITECTURE

client:
P Thornton

project:
151 Findon Road, Findon, West Sussex BN14 0ES

Do not scale off of this drawing. Work to dimensions provided only. All dimensions to be confirmed on site. Drawings to be read in conjunction with all other consultants documentation. Any descrepancy to be reported to the Architectural Technolgist. The use of these plans shall be restricted to the original project site for which they were created, and publication thereof is expressly limited to such use. Reuse, reproduction or publication by any method, in whole or in part, is prohibited. Title andownership remains with the author without prejudice.
©JAKE WHITE ARCHITECTURE 2024.

STAGE - 3

scale: 1:100, 1:200, 1:500

drawn by: JW

date: 02/07/2025

drg no:

2506 - 01 - EXISTING SITE AND BLOCK PLAN