


Neighbouring building first floor rooflights shown dashed in red
Neighbouring building outline shown dashed in black

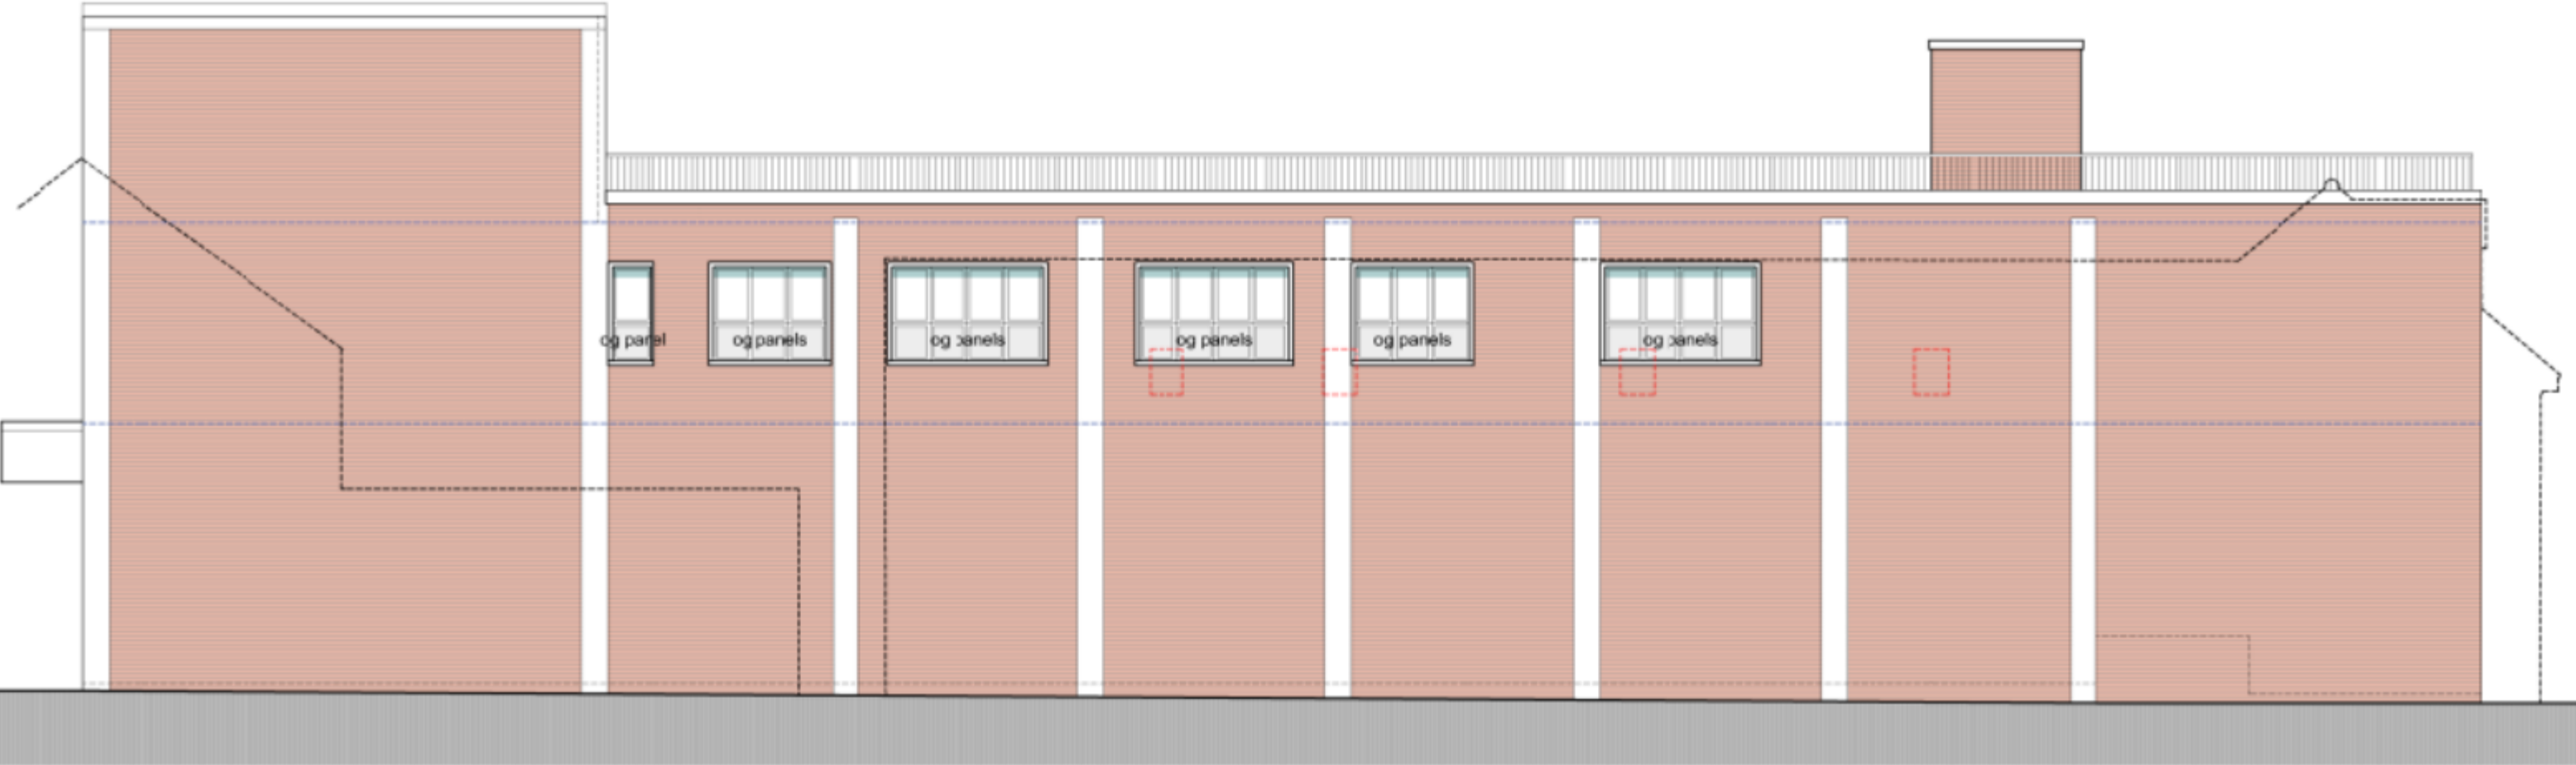

Planning issue

B 28.04.2026 Neighbouring rooflights shown dashed in red

rev.	date
------	------

No dimensions to be scaled from this drawing. Any dimensions shown on the drawing should be checked on site.

This drawing has been produced for Planning purposes only and should not be used as a Technical or Building Regulations drawing and must not be used for Construction purposes in any way.

This drawing is copyright and should not be reproduced without the permission of the Architects.

client
Danworth Holdings Ltd

projed 105-109 Montague Street
Worthing

drawing
Proposed Elevation

scale 1:100@A3 date July 2025 drawn

2d St Johns Road
Hove East Sussex
BN3 2FB

tel: 01273 203230
email: info@taarchitects.co.uk

Turner Associates
Architects and Planning Consultants

Proposed west / side elevation scale 1:100 @A3

