


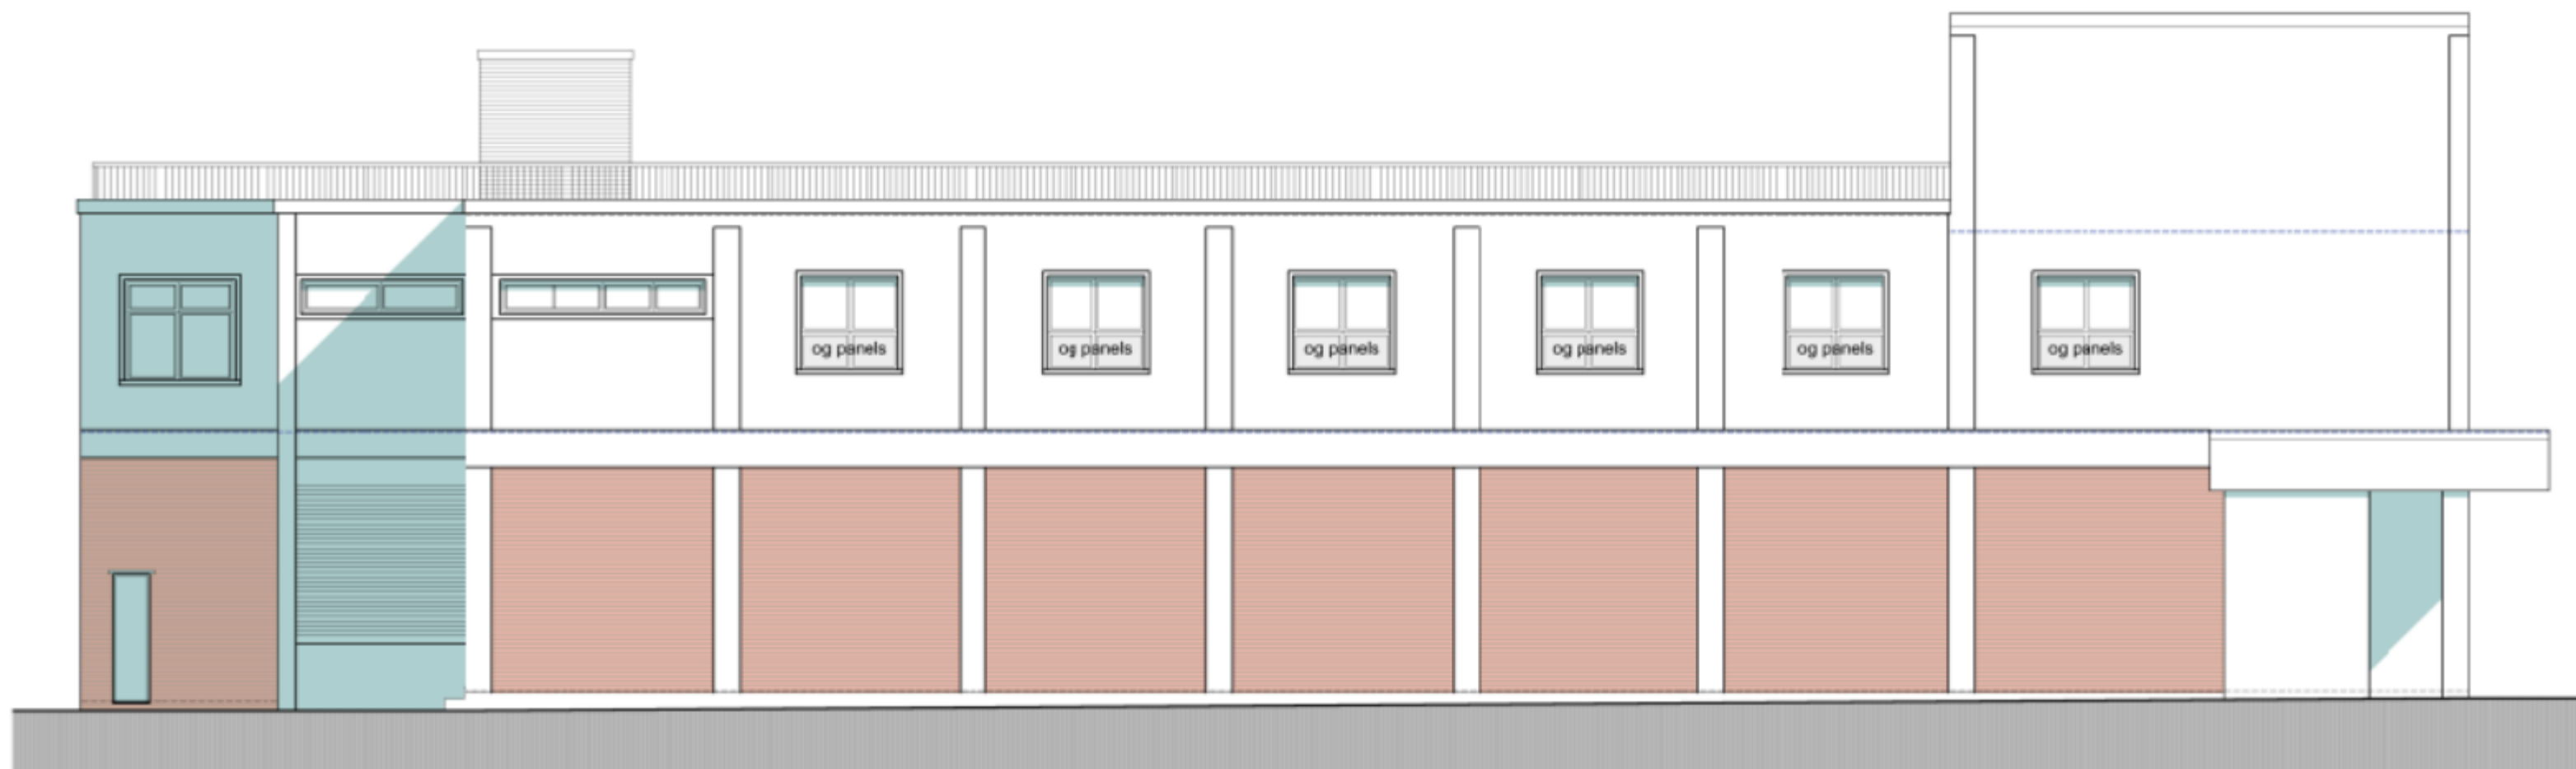

## Planning issue

G 28.04.2026 Fenestration changes

C 24.04.2026 Fenestration reduced

| rev. | date |
|------|------|
|------|------|

No dimensions to be scaled from this drawing. Any dimensions shown on the drawing should be checked on site.

This drawing has been produced for Planning purposes only and should not be used as a Technical or Building Regulations drawing and must not be used for Construction purposes in any way.

This drawing is copyright and should not be reproduced without the permission of the Architects.

client  
**Danworth Holdings Ltd**

projed  
105-109 Montague Street  
Worthing


drawing  
**Proposed Elevation**

scale 1:100@A3 date July 2025 drawn

2d St Johns Road  
Hove East Sussex  
BN3 2FB  
tel: 01273 203230  
email: info@taarchitects.co.uk

**Turner Associates**  
Architects and Planning Consultants

Proposed east / side elevation scale 1:100 @A3

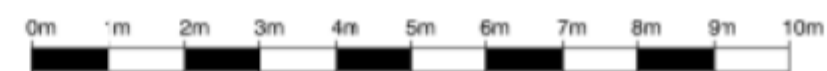

TA 1591 / 16

REV.  
**G**