


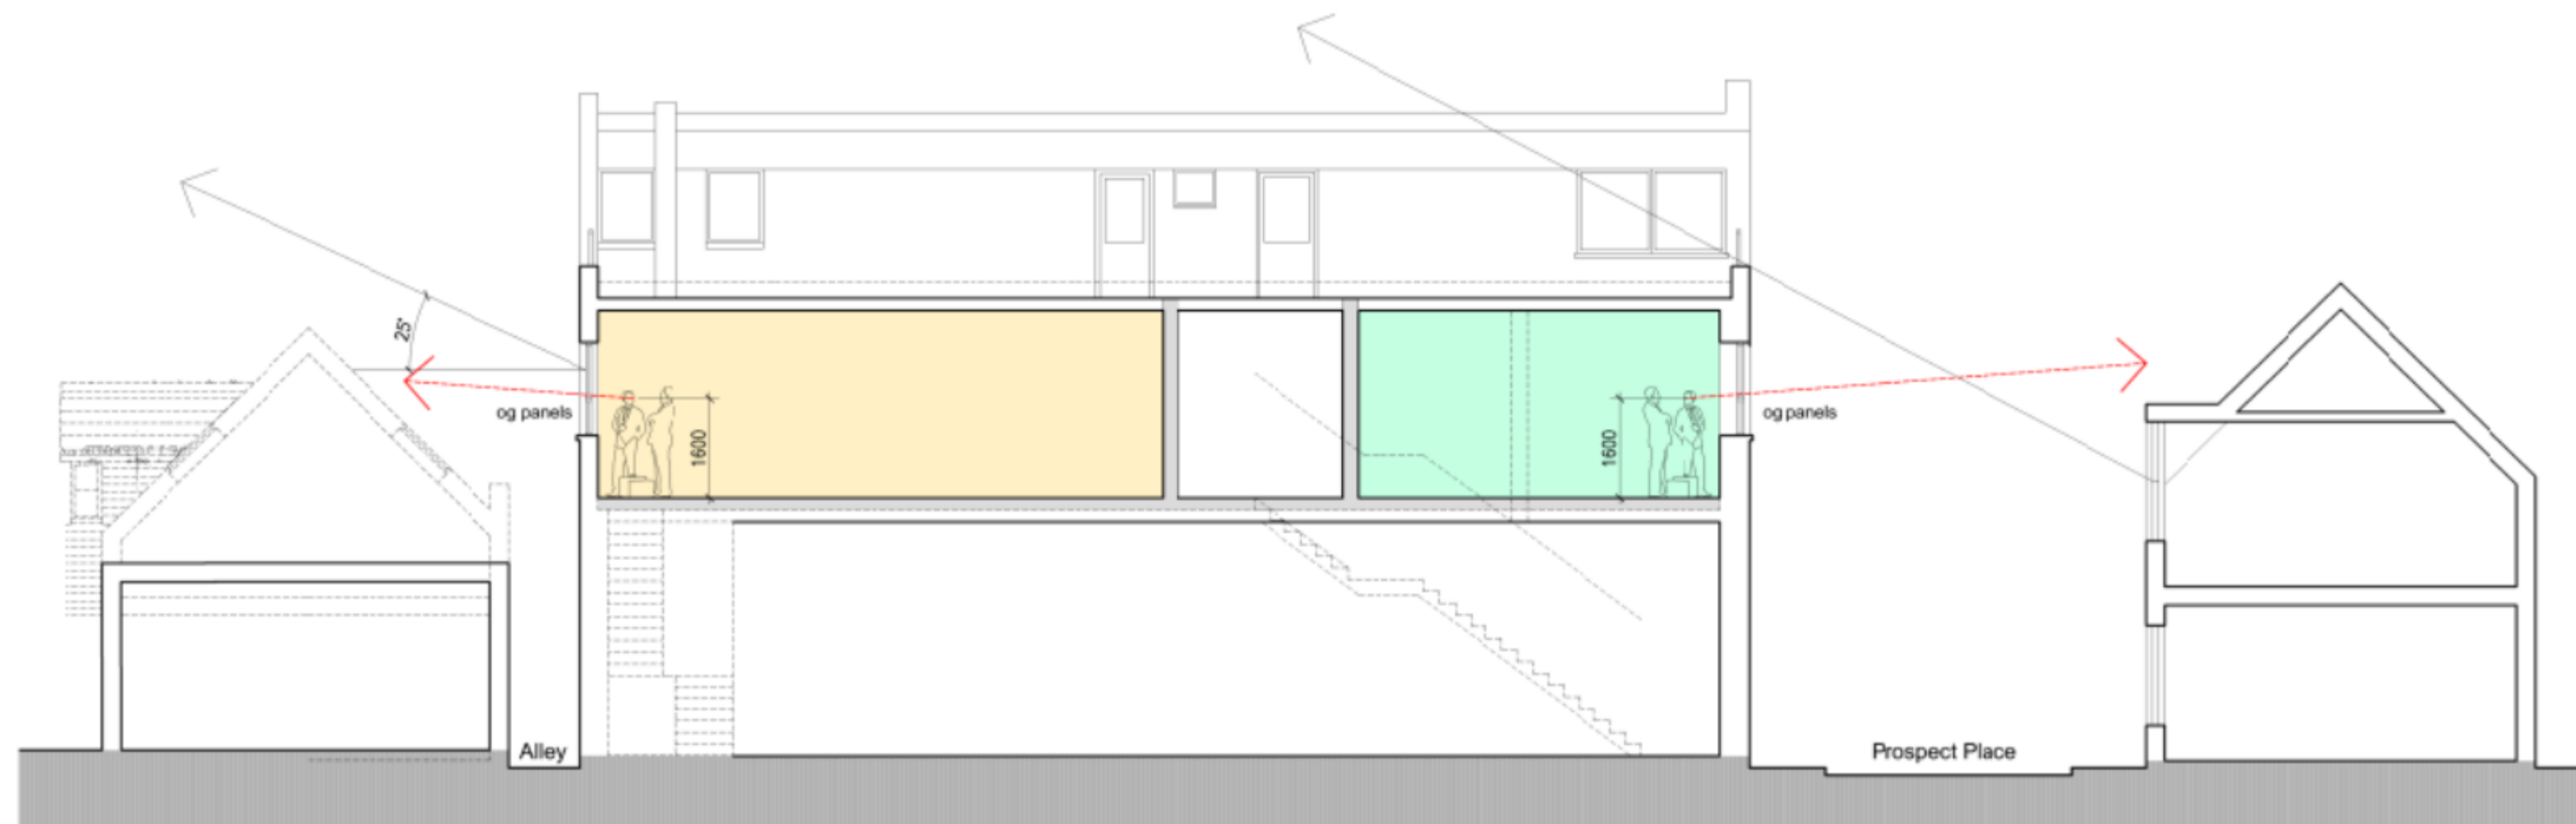

Planning issue

C 28.04.2026 Line of sight added

A 23.04.2026 Fenestration changes

rev.	date
------	------

No dimensions to be scaled from this drawing. Any dimensions shown on the drawing should be checked on site.

This drawing has been produced for Planning purposes only and should not be used as a Technical or Building Regulations drawing and must not be used for Construction purposes in any way.

This drawing is copyright and should not be reproduced without the permission of the Architects.

client
Danworth Holdings Ltd

projed
105-109 Montague Street
Worthing


drawing
Proposed Section CC

scale 1:100 @A3 date July 2025 drawn

2d St Johns Road
Hove East Sussex
BN3 2FB
tel: 01273 203230
email: info@taarchitects.co.uk

Turner Associates
Architects and Planning Consultants

Proposed section CC scale 1:100 @A3 See drawings 11, 12, 13 for section references

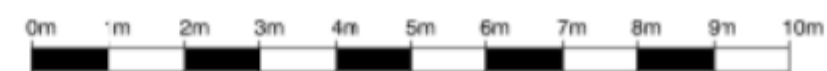

TA 1591 / 19

REV.
C