BARRVELL LTD
ARCHITECTURAL &
PARTY WALL SERVICES
153, South Street, Lancing.
West Sussex BN15 8BD
01903 751927
e-mail: barrvell@yahoo.co.uk


Drawing Title
23A BRIGHTON ROAD
LANCING
GROUND FLOOR PLAN

Scale: 1:100

Date: MARCH 09 | Drawn by: SB

MAX INVESTMENTS

Drg No.	Rev.
BAR 108/060	A

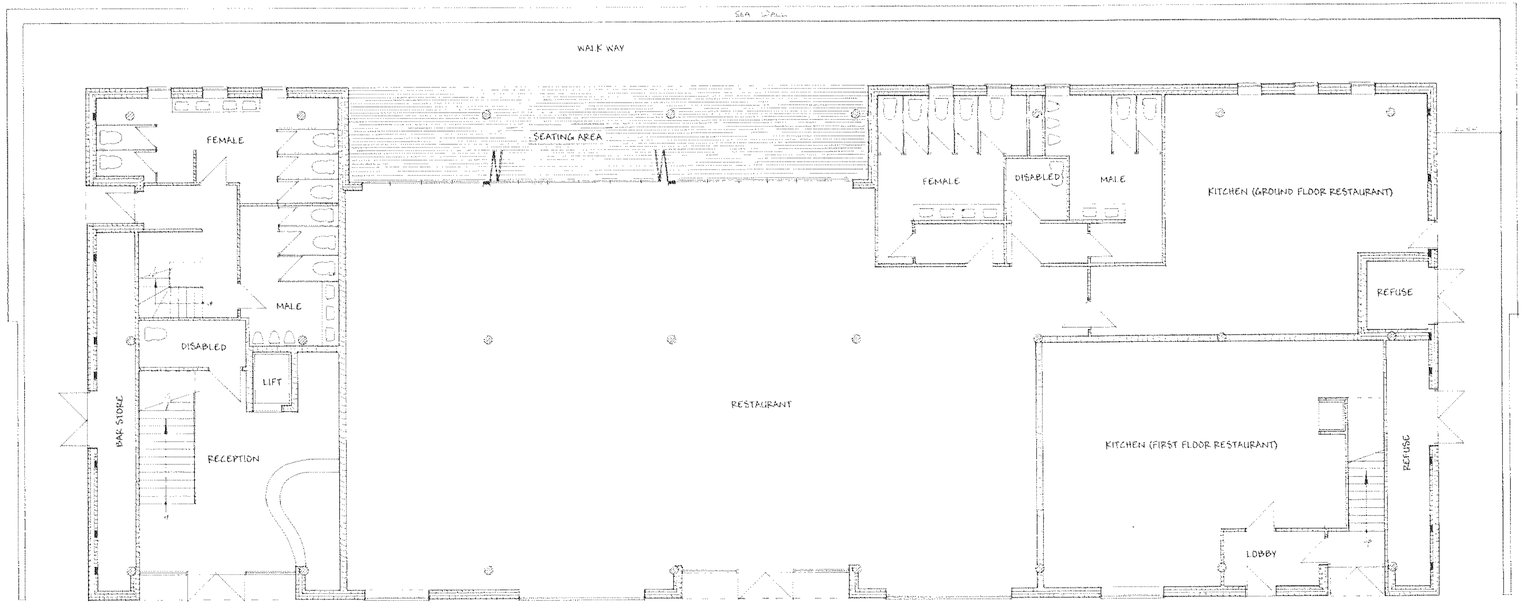

BEACH