




ELEVATION 1

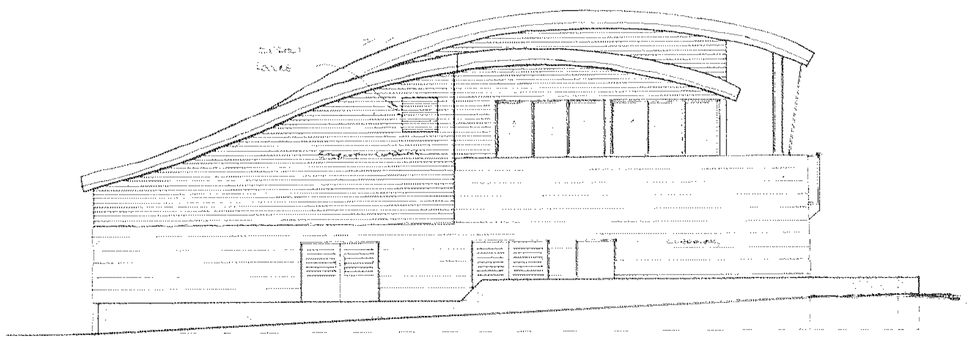

ELEVATION 3

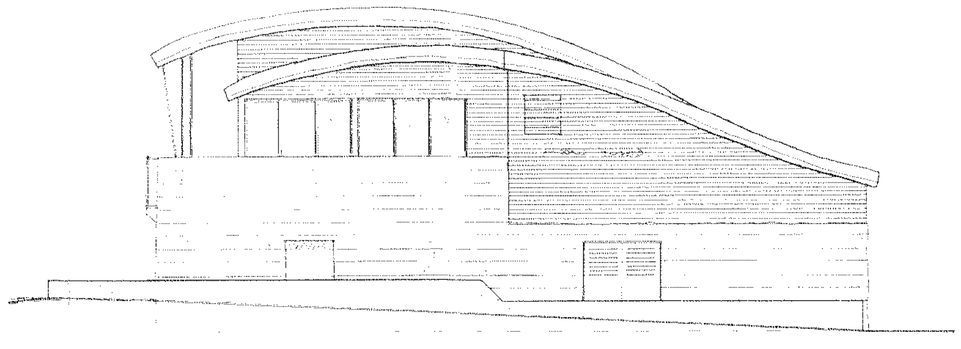

ELEVATION 4

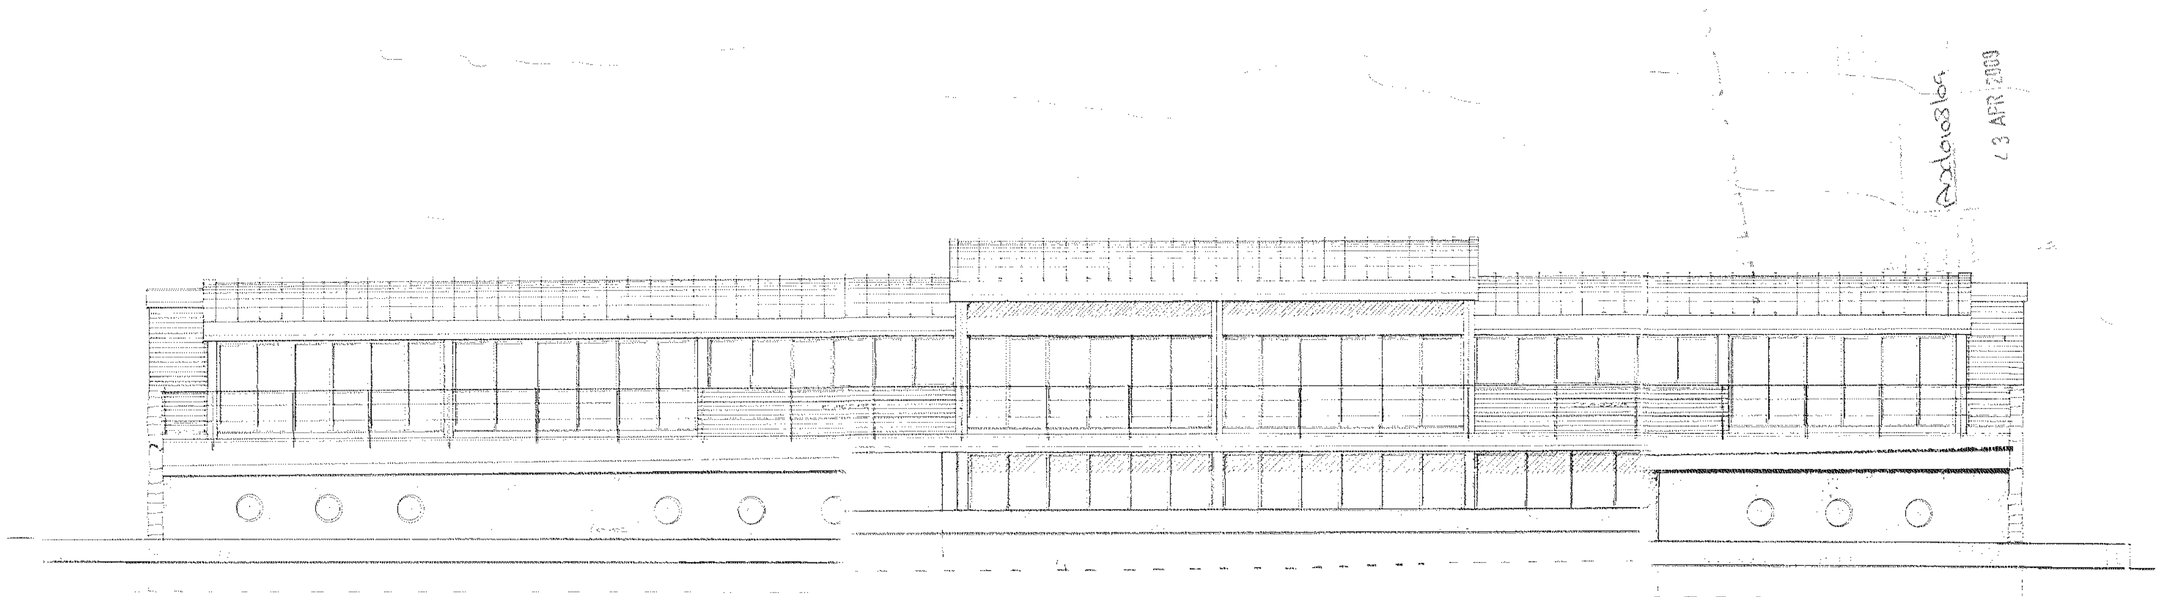

ELEVATION 2

RECEIVED
13 APR 2009

BARRVELL LTD
ARCHITECTURAL &
PARTY WALL SERVICES
153, South Street, Lancing,
West Sussex BN15 8BD
01903 751927
e-mail: barrvell@yahoo.co.uk

Drawing Title

25A BRIGHTON ROAD

LANCING

ELEVATIONS

Scale: 1:100

Date: OCT 08 Drawn by: SB

MAX DEVELOPMENTS

Drg No. BAR/08/060/2 Rev. A