

ELEVATION 1

ELEVATION 3

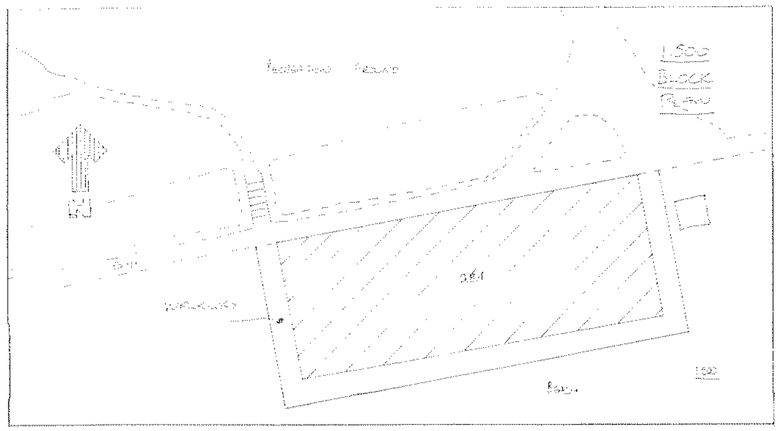

ELEVATION 4

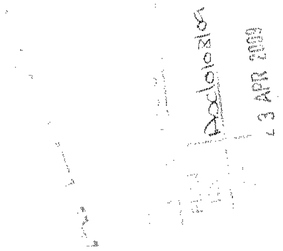

ELEVATION 2

BARRVELL LTD
ARCHITECTURAL &
PARTY WALL SERVICES
153, South Street, Lancing,
West Sussex BN15 8BD
01903 751927
e-mail: barrvell@yahoo.co.uk

Drawing Title
28A BRIGHTON ROAD
LANCING

Scale: 1:100 1:500

Date: MARCH 09 Drawn by: SB

MAX INVESTMENTS

Drg No. BAR/08/060/1

Rev. -

