




Ground Floor Plan As Existing
1:50

Ground Floor Plan As Proposed
1:50

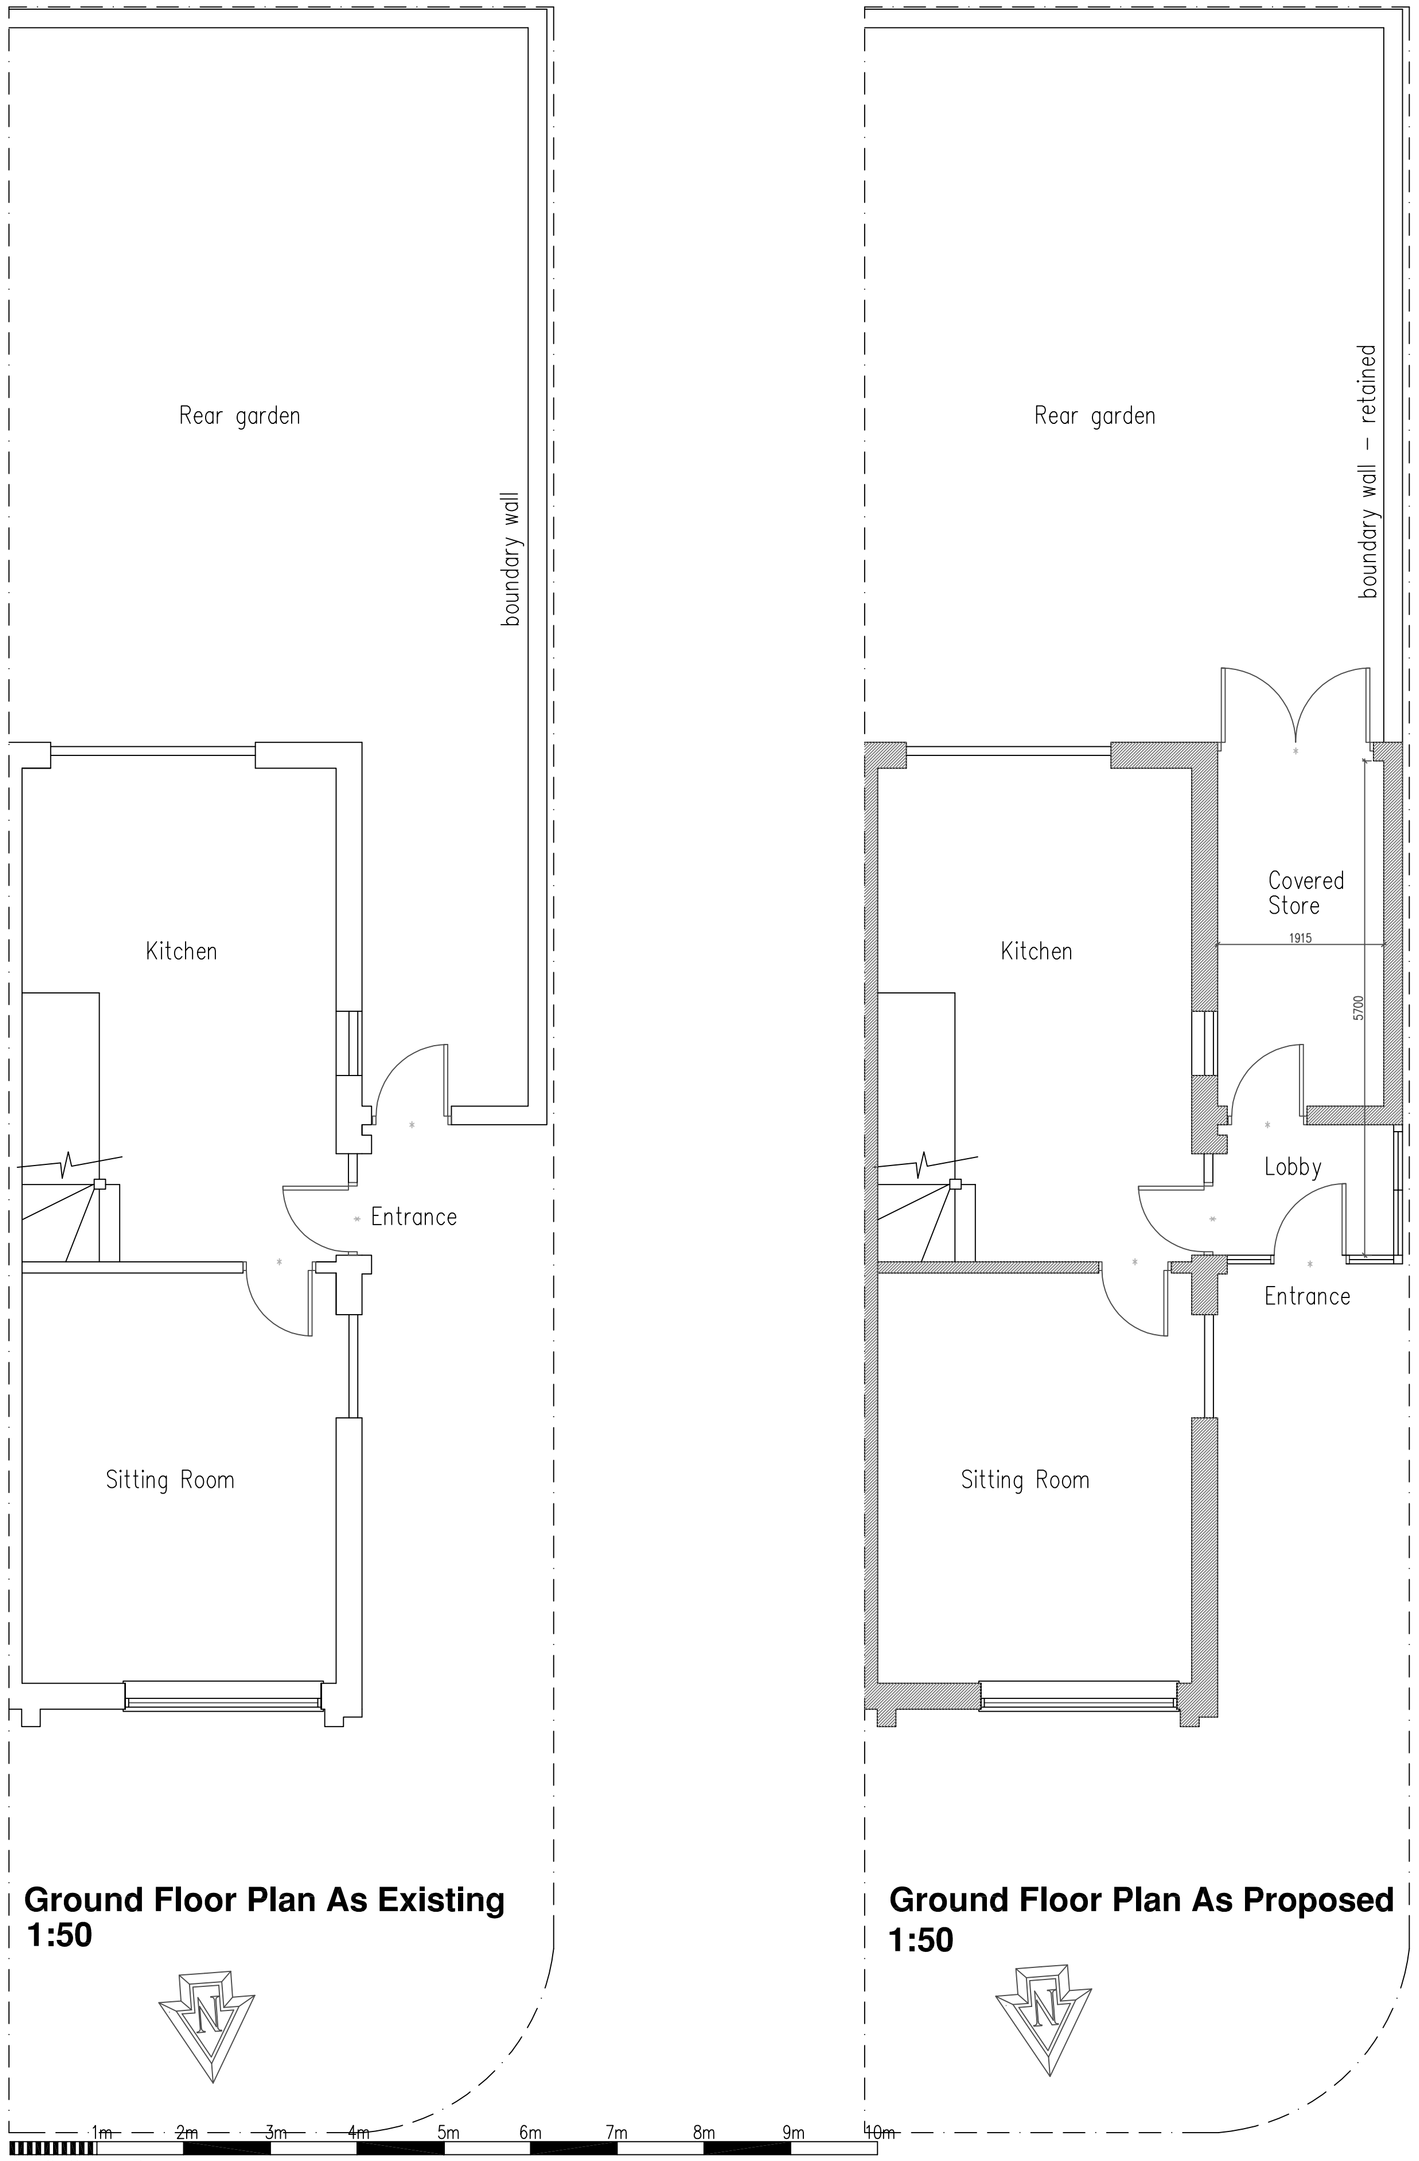


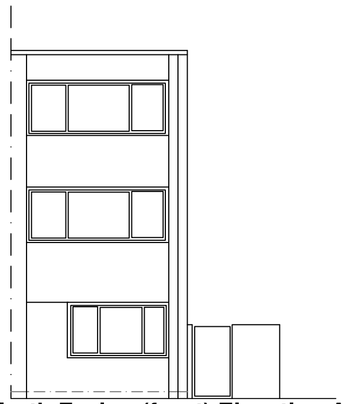


North Facing (front) Elevation As Existing
1:100

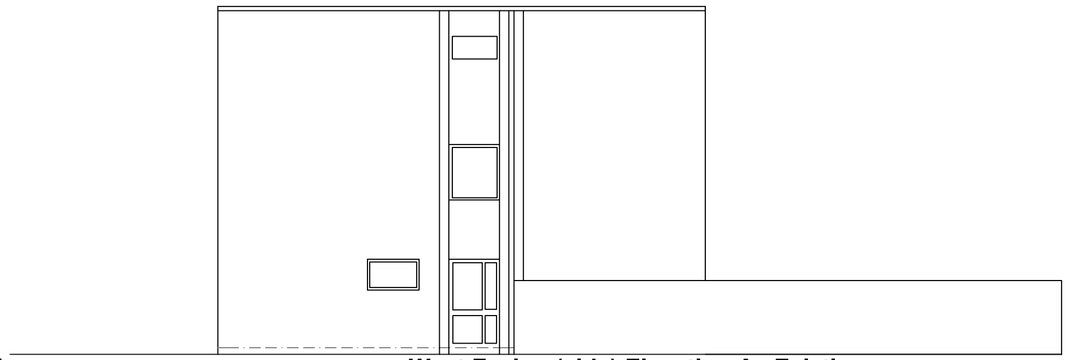


West Facing (side) Elevation As Existing
1:100

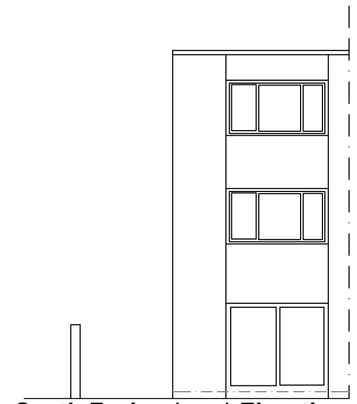


South Facing (rear) Elevation As Existing
1:100

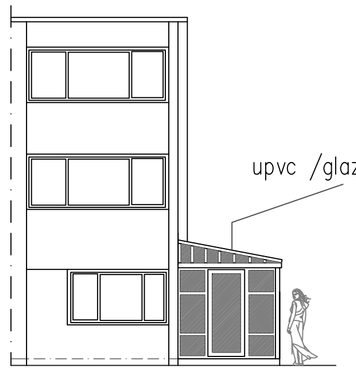


North Facing (front) Elevation As Proposed
1:100

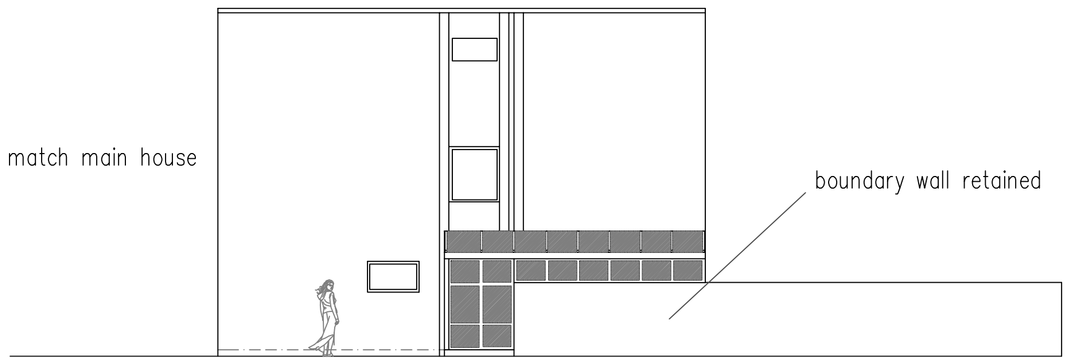

West Facing (side) Elevation As Proposed

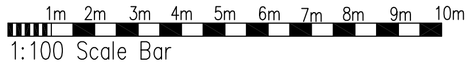

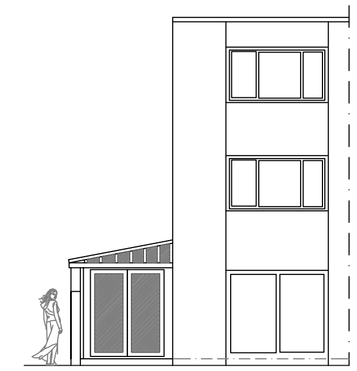

South Facing (rear) Elevation As Proposed
1:100

DO NOT SCALE FROM THIS DRAWING EXCEPT FOR PLANNING
AS PHOTOCOPIES WILL BE SUBJECT TO DISTORTION
DRAWINGS TO BE READ IN CONJUCTION WITH ALL OTHER ARCHITECT'S & STRUCTURAL ENGINEER'S CONTRACT DRAWINGS & SPECIFICATIONS.
ANY DISCREPANCIES MUST BE BROUGHT TO THE ATTENTION OF THE ARCHITECT IMMEDIATELY.
THE CONTRACTOR MUST VERIFY ALL DIMENSIONS BY SITE MEASUREMENT BEFORE ORDERING MATERIALS OR MANUFACTURING COMPONENTS.
SUBSTITUTE MATERIALS & PRODUCTS TO THOSE NAMED WILL BE ACCEPTABLE IF PROVEN TO BE OF EQUAL OR HIGHER PERFORMANCE AND NOT IN CONFLICT WITH OTHER ELEMENTS.

Project:

Proposed
Side Porch & Store At:
188 Harbour Way
Shoreham Beach
West Sussex
BN43 5HZ

Drawing title:

Plans & Elevations As Existing & Proposed

Client:

Jackie Hobbs

© Copyright of:

Architectural & Planning Services
15 West Street
Shoreham By Sea
West Sussex
BN43 5WF

BJW

01273 441009
07856899101
e-mail: benw@bjwarchitectural.co.uk
website: bjwarchitectural.co.uk

Scale:	Paper size
1:50 1:100	A1

Date:	Drawn:
24.3.2014	BJW

Drg. No.	Rev'n
01	

Note: All dimensions to be checked on site.