

ADUR & WORTHING
PLANNING SERVICES
PLAN AWDM/ 1719/14
DATE VALID 23 JAN 2015

0 5 10 metres


Scale Bar @ 1:100

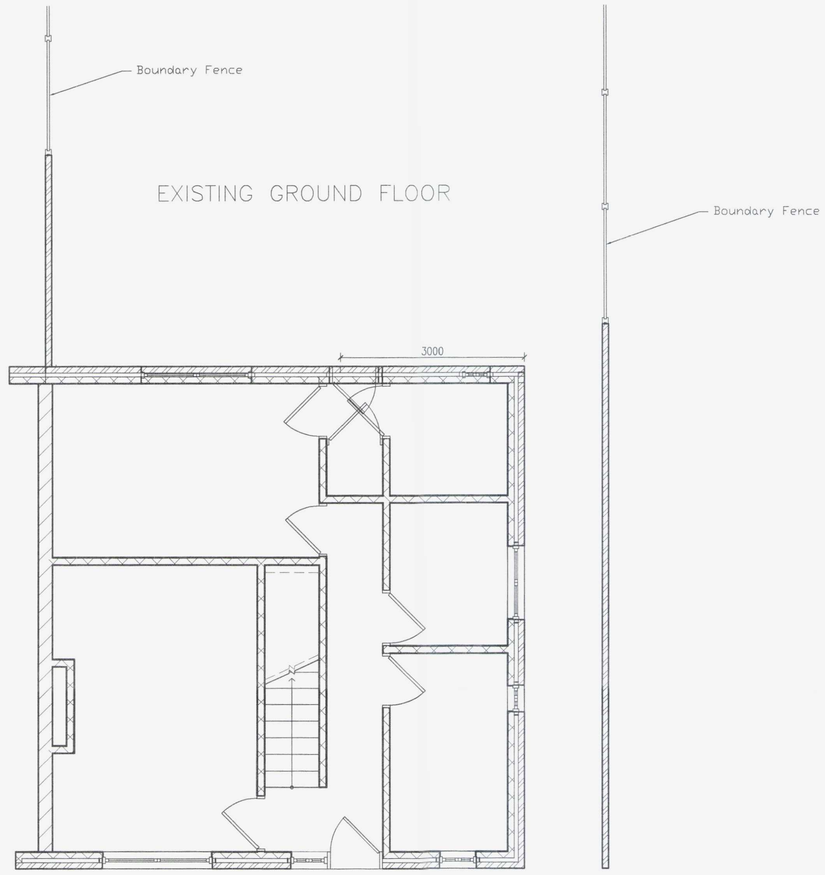


EXISTING GROUND FLOOR

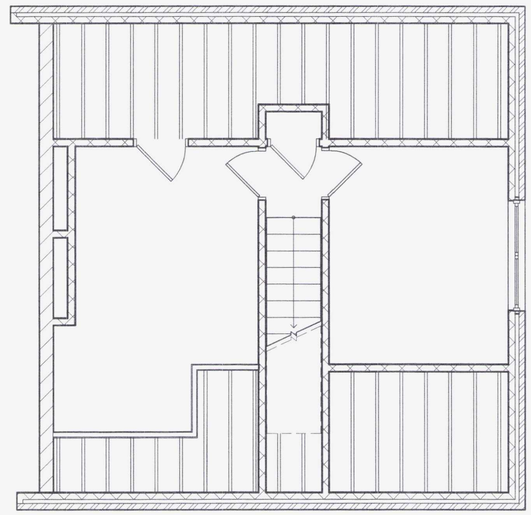

EXISTING FIRST FLOOR

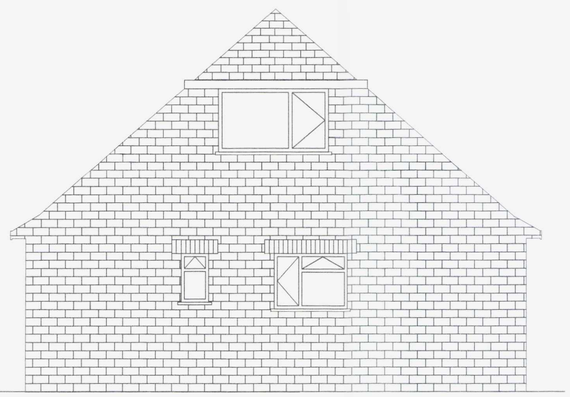

EXISTING SIDE ELEVATION

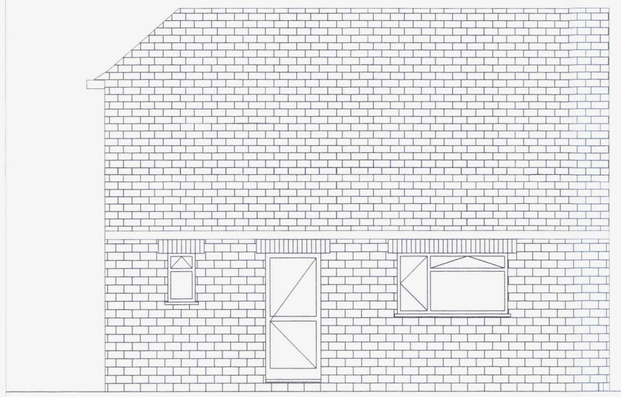

EXISTING REAR ELEVATION

REVISION DATE & DETAILS

A	Drawing Scale Updated to 1:50 Boundary Fence Line Added

FOR APPROVAL

TEL 01273 232917 MOB 07827 813179
7, CROMLEIGH WAY
SOUTHWICK W. SUSSEX BN42 4WG

PROJECT:
7, CROMLEIGH WAY
SOUTHWICK
WETS SUSSEX

DRAWING:
EXISTING PLANS AND ELEVATIONS

DATE: MAY 2014	SCALE: 1:50 @ A1
DRAWING No: 7CRO-01	REVISION: A