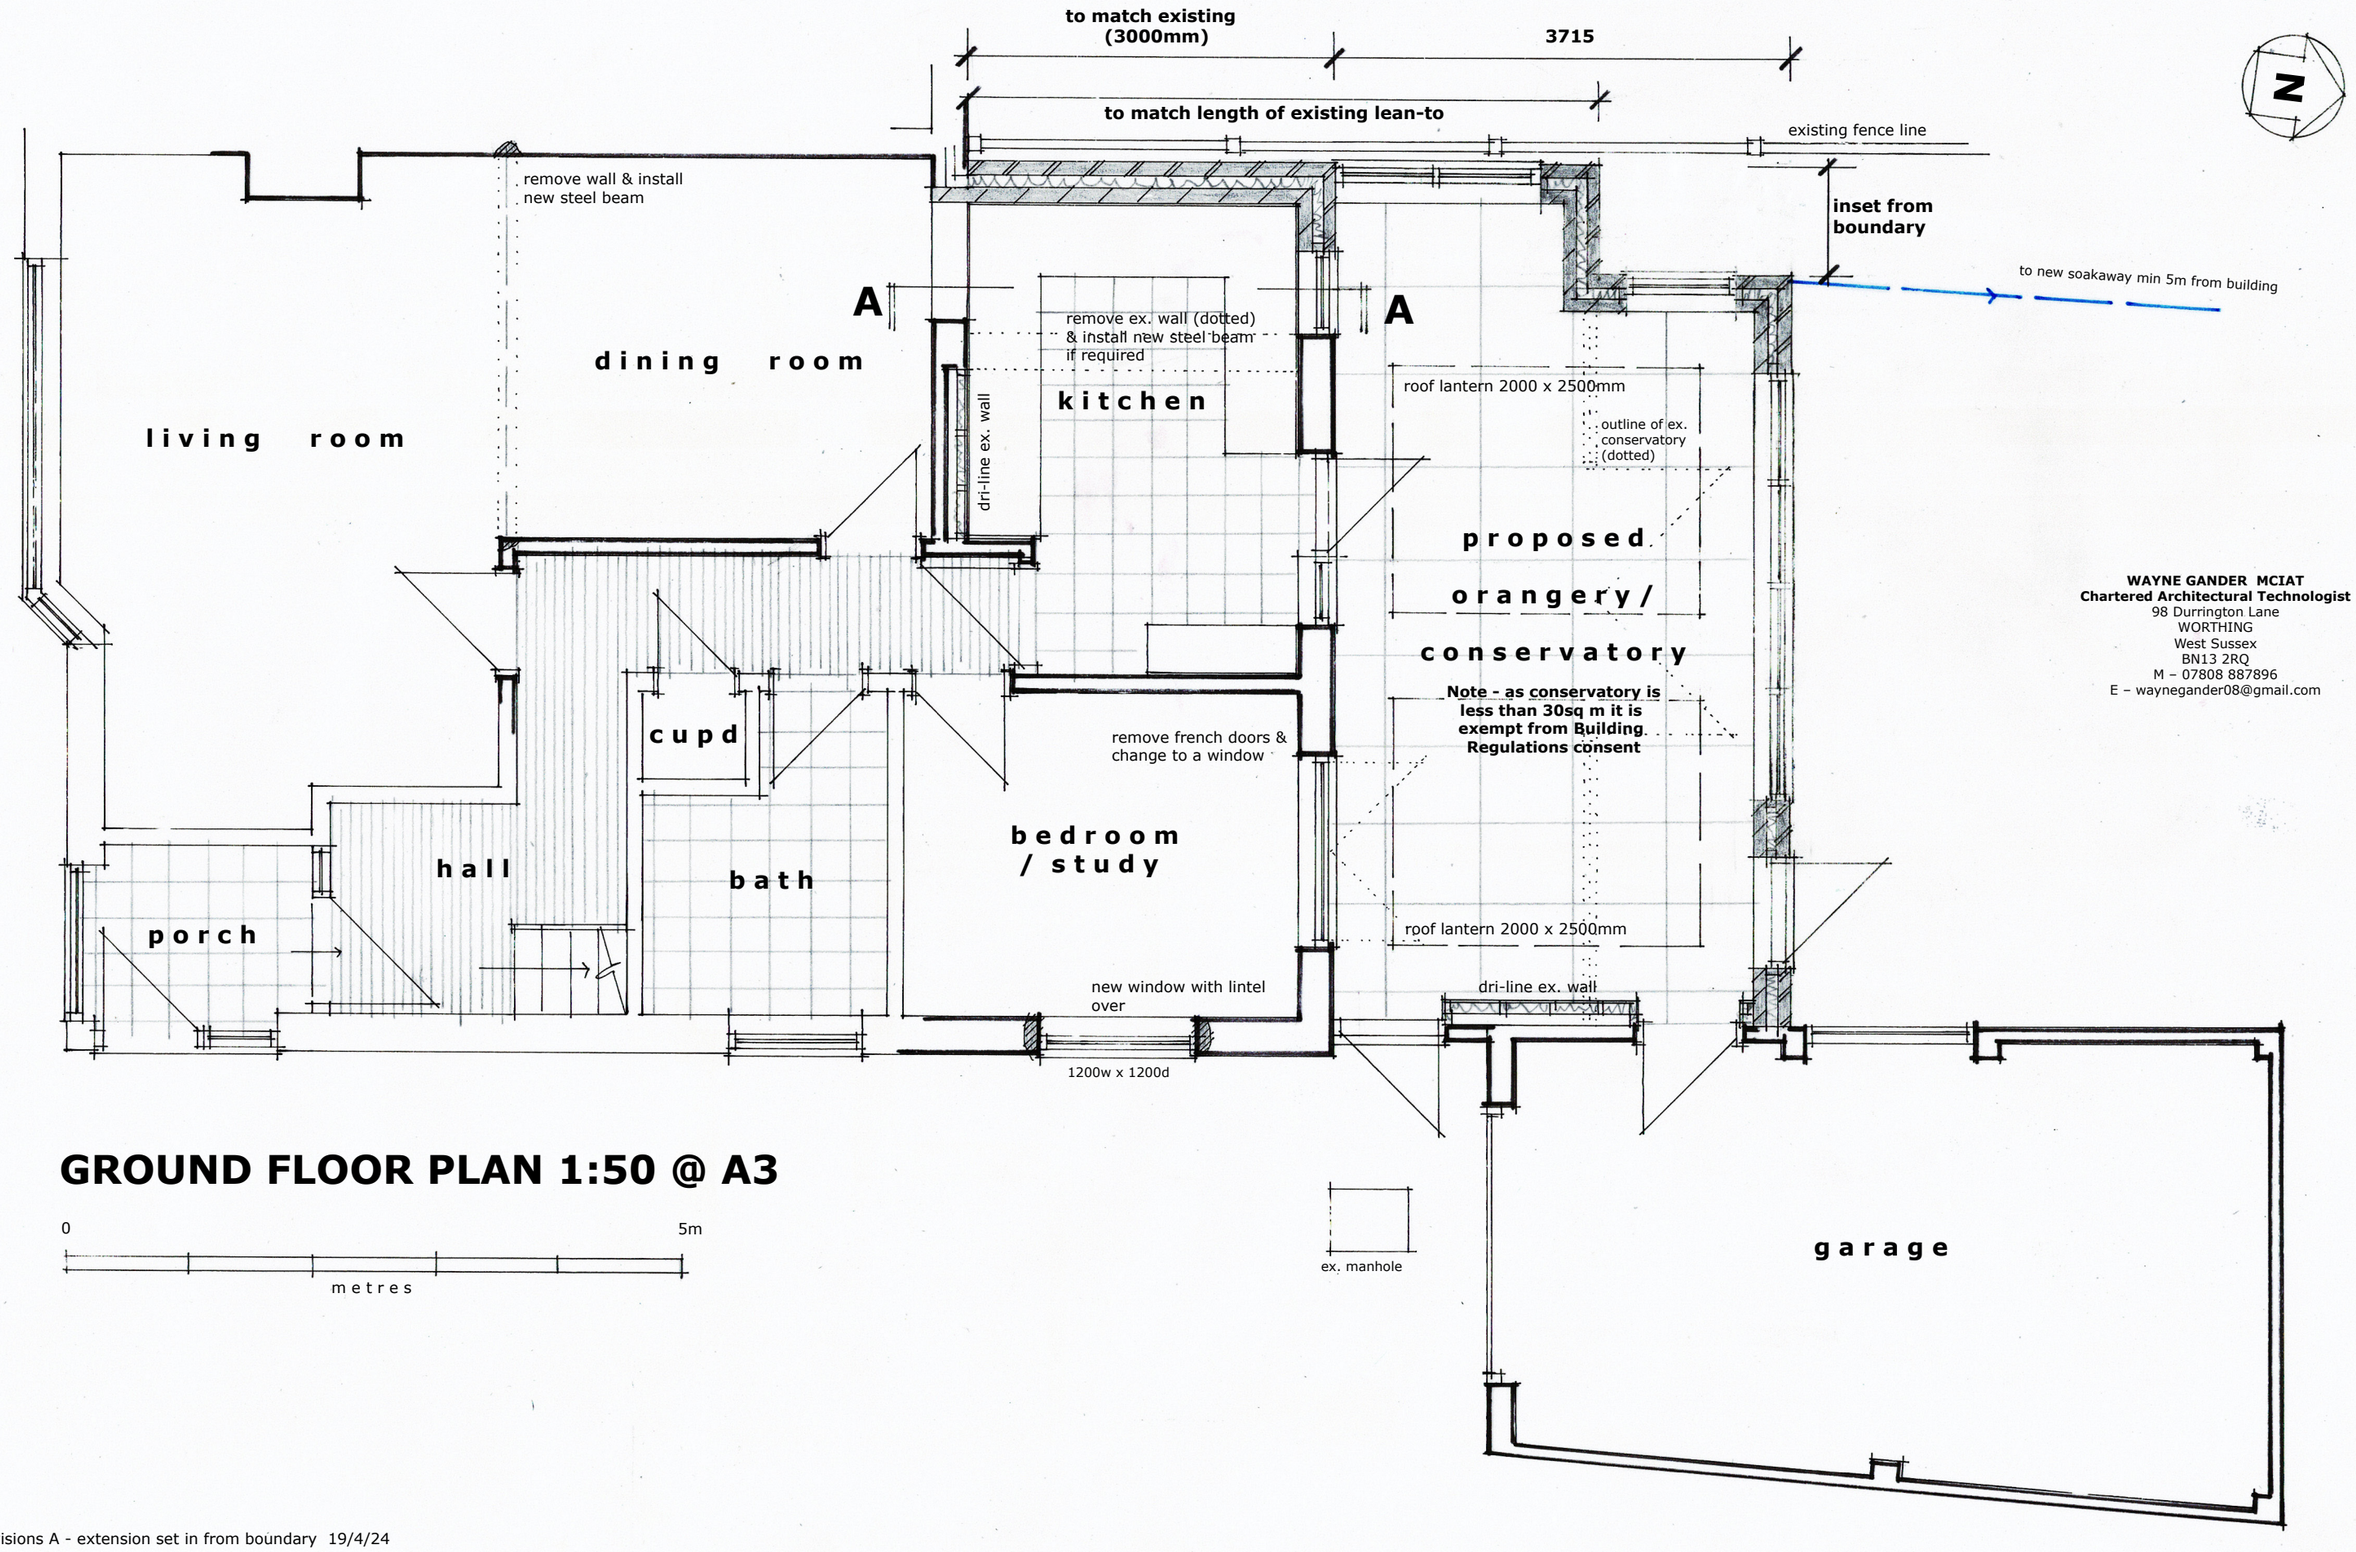

WAYNE GANDER MCIAT
Chartered Architectural Technologist
98 Durrington Lane
WORTHING
West Sussex
BN13 2RQ
M – 07808 887896
E – waynegander08@gmail.com

GROUND FLOOR PLAN 1:50 @ A3

Revisions A - extension set in from boundary 19/4/24

98 RUSPER ROAD, WORTHING
Proposed floor plan WT/RR/03 rev A Jan 2024