
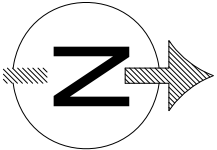
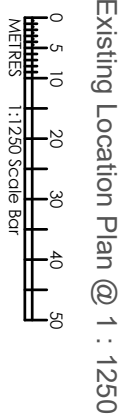
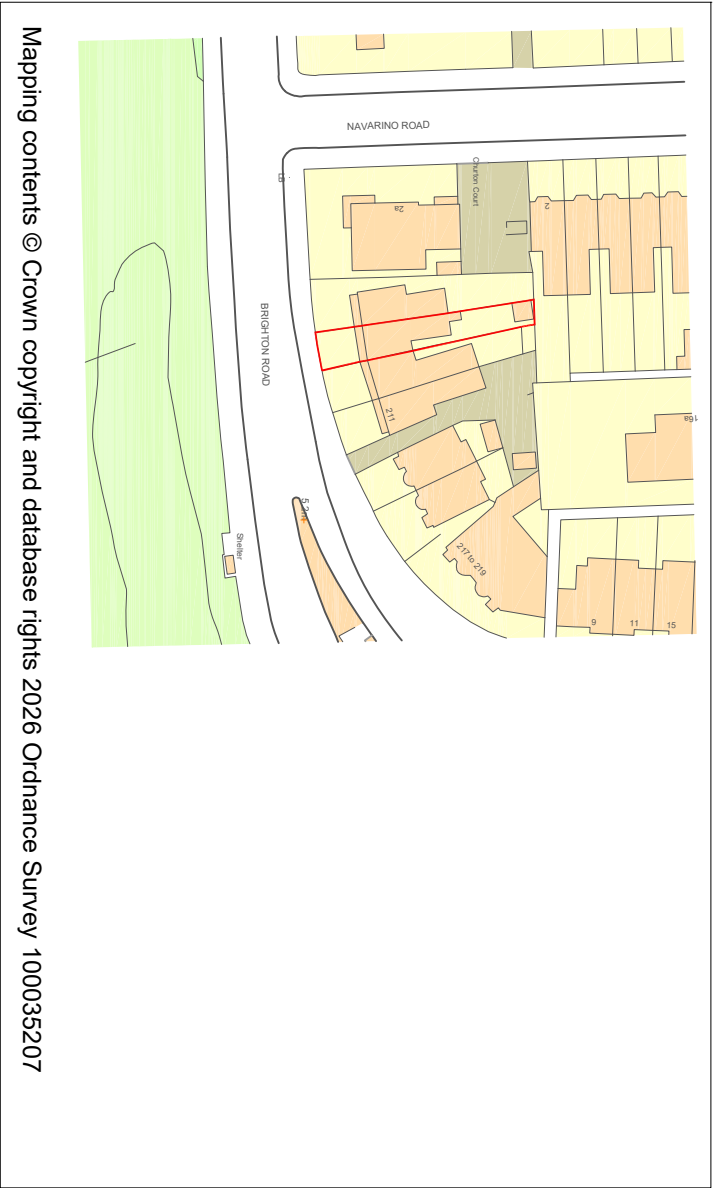


This drawing is copyright and may not be copied or reproduced without the written consent of Finola Brady Architectural Services.

The contractor is responsible for setting out and must check all levels and dimensions prior to work being put in hand.

Responsibility is not accepted for errors made by others in scaling from this drawing. All construction information should be taken from figured dimensions.

The designer is to be immediately notified of any suspect omissions or discrepancies.

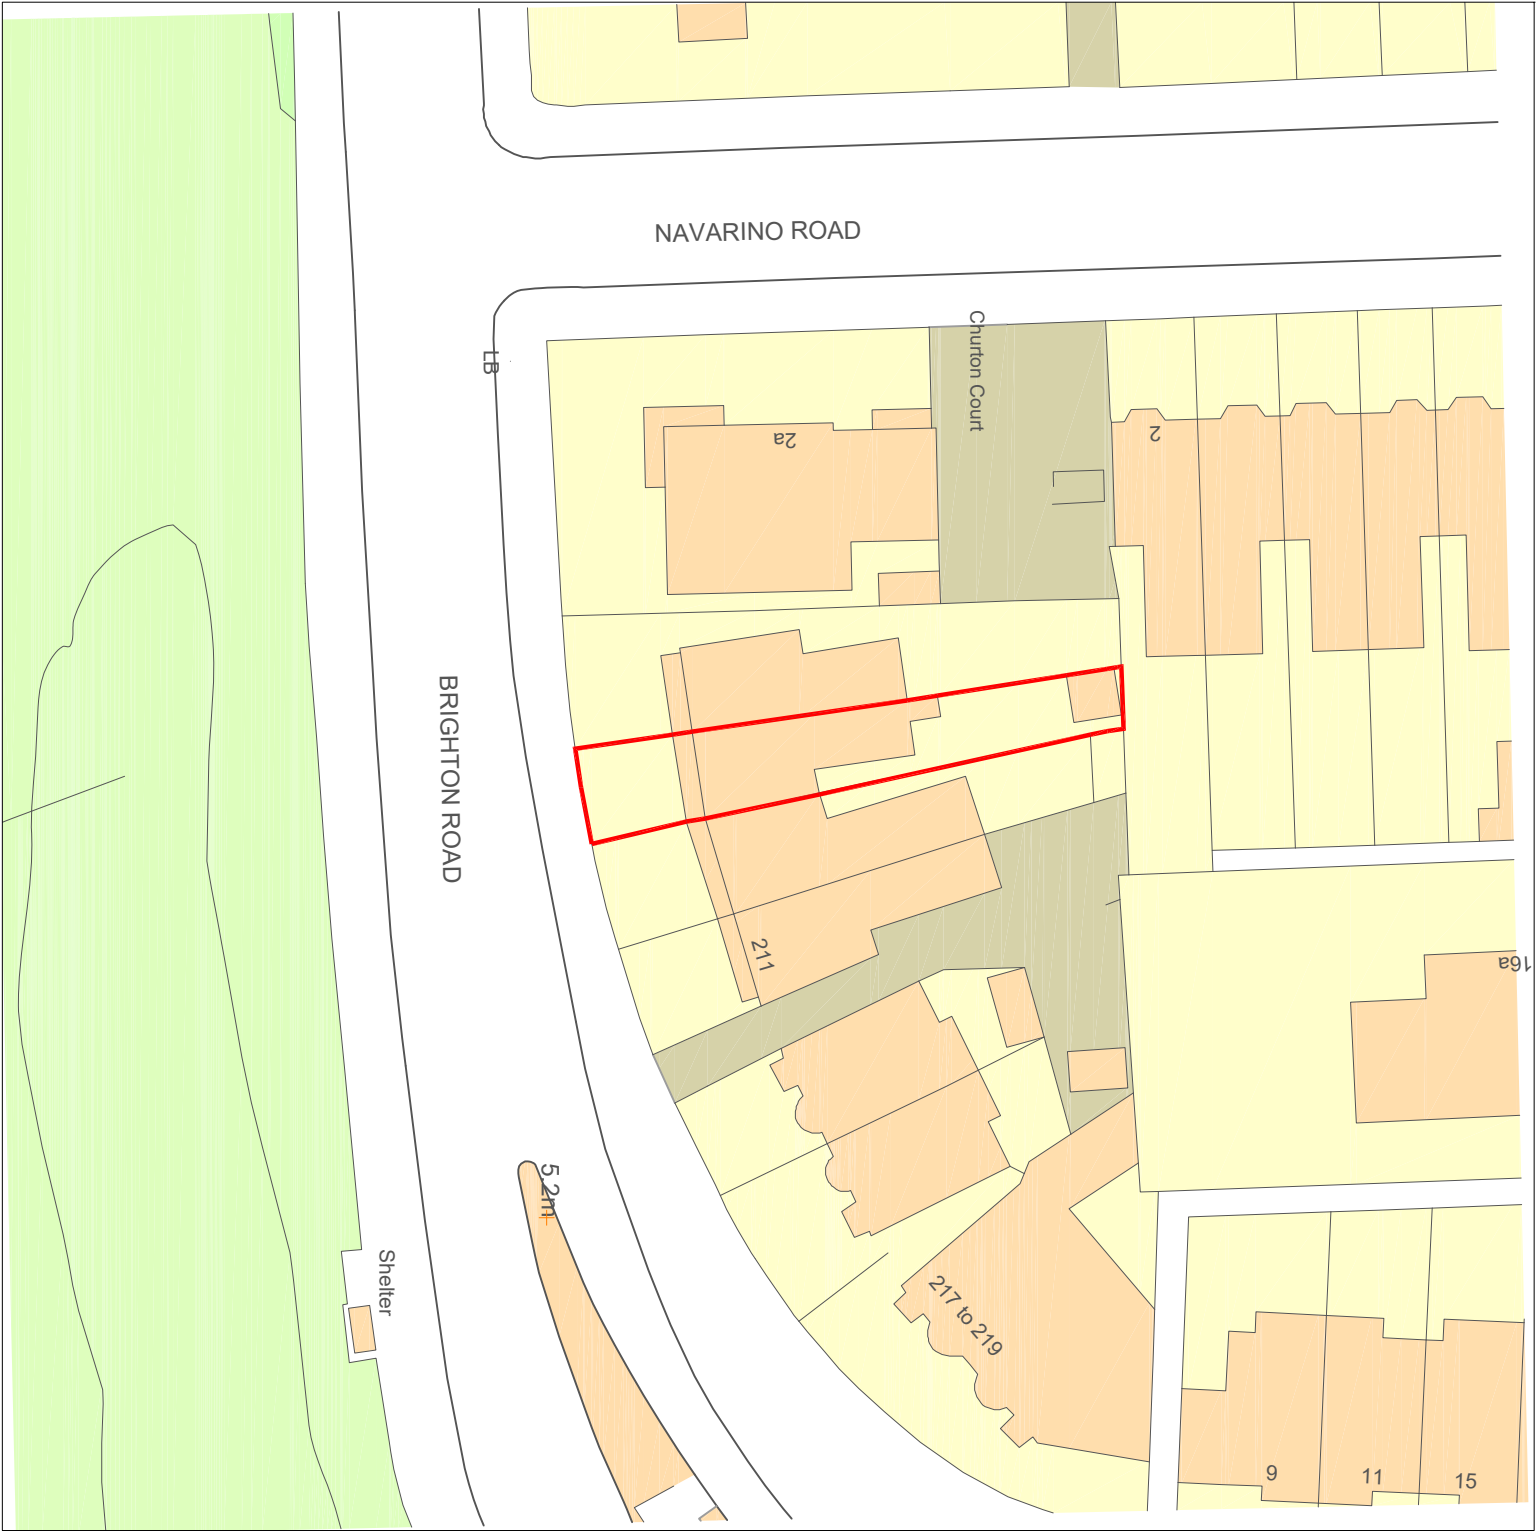

Rev. A 11.05.26 Client amendments to scheme FB

		F i n o l a B r a d y A r c h i t e c t u r a l S e r v i c e s TEL. 07960 235756 www.fbarchitectural.co.uk	
Site Location :		207 Brighton Road, Worthing, BN11 2HA	
Project Name :		Internal Alterations & Repair Works	
Drawing Name :		Existing Location and Block Plans	
Drawing No:		FB26-0207 EX04A	Scales : 1 : 1250 , 1 : 500 @ A3
Date :		23rd April 2026	