
ADUR & WORTHING
PLANNING SERVICES
PLAN AWDM/ 0189/16.
DATE VALID 17 FEB 2016

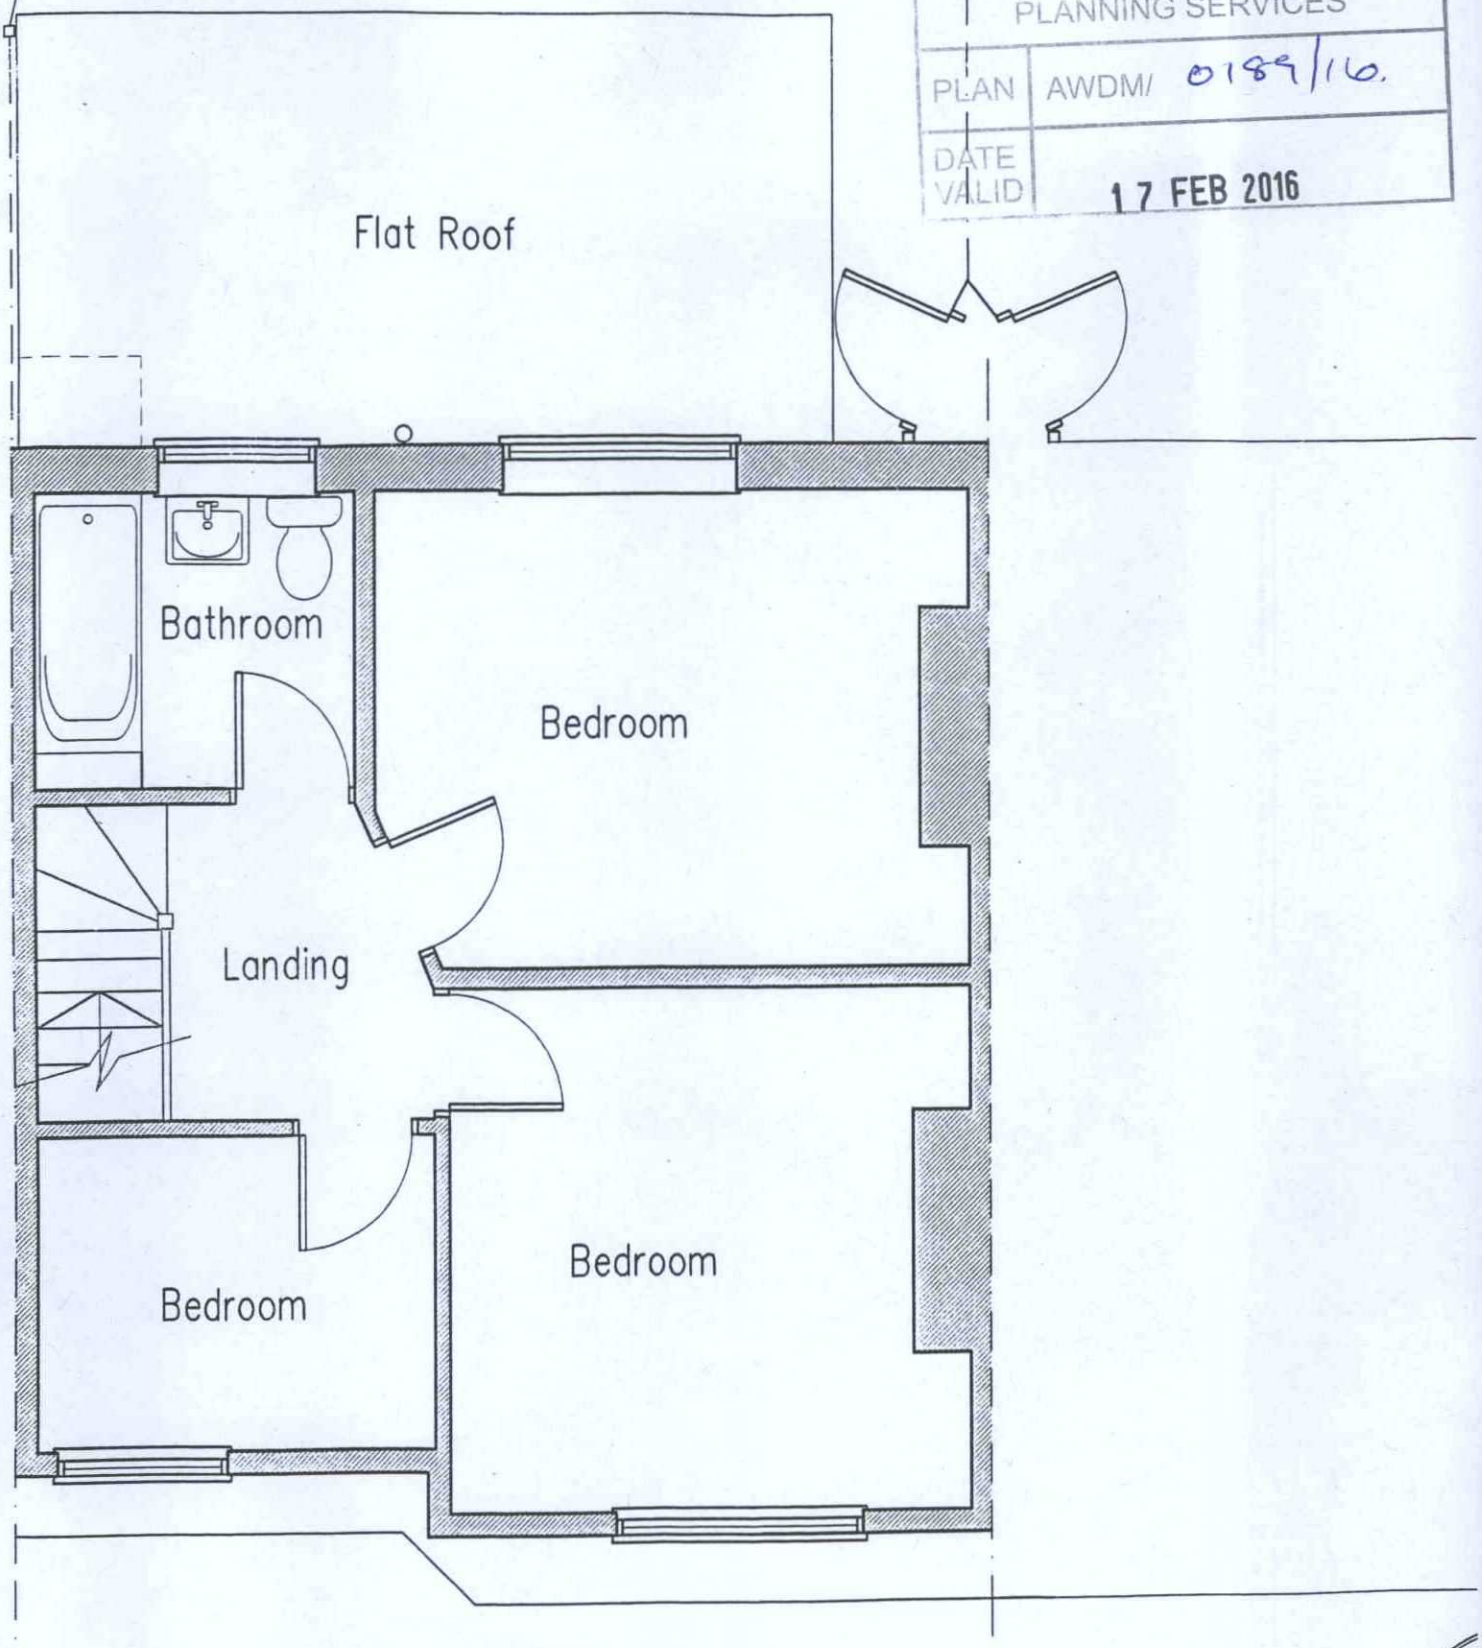

Scale bar 1:50 0 1 2 3m

N

First Floor Plan