

PROPOSED 1ST FLOOR PLAN – SCALE 1:50

ADUR & WORTHING
PLANNING SERVICES
PLAN | AWDM/ 0189/16.
TE LID | 17 FEB 2016

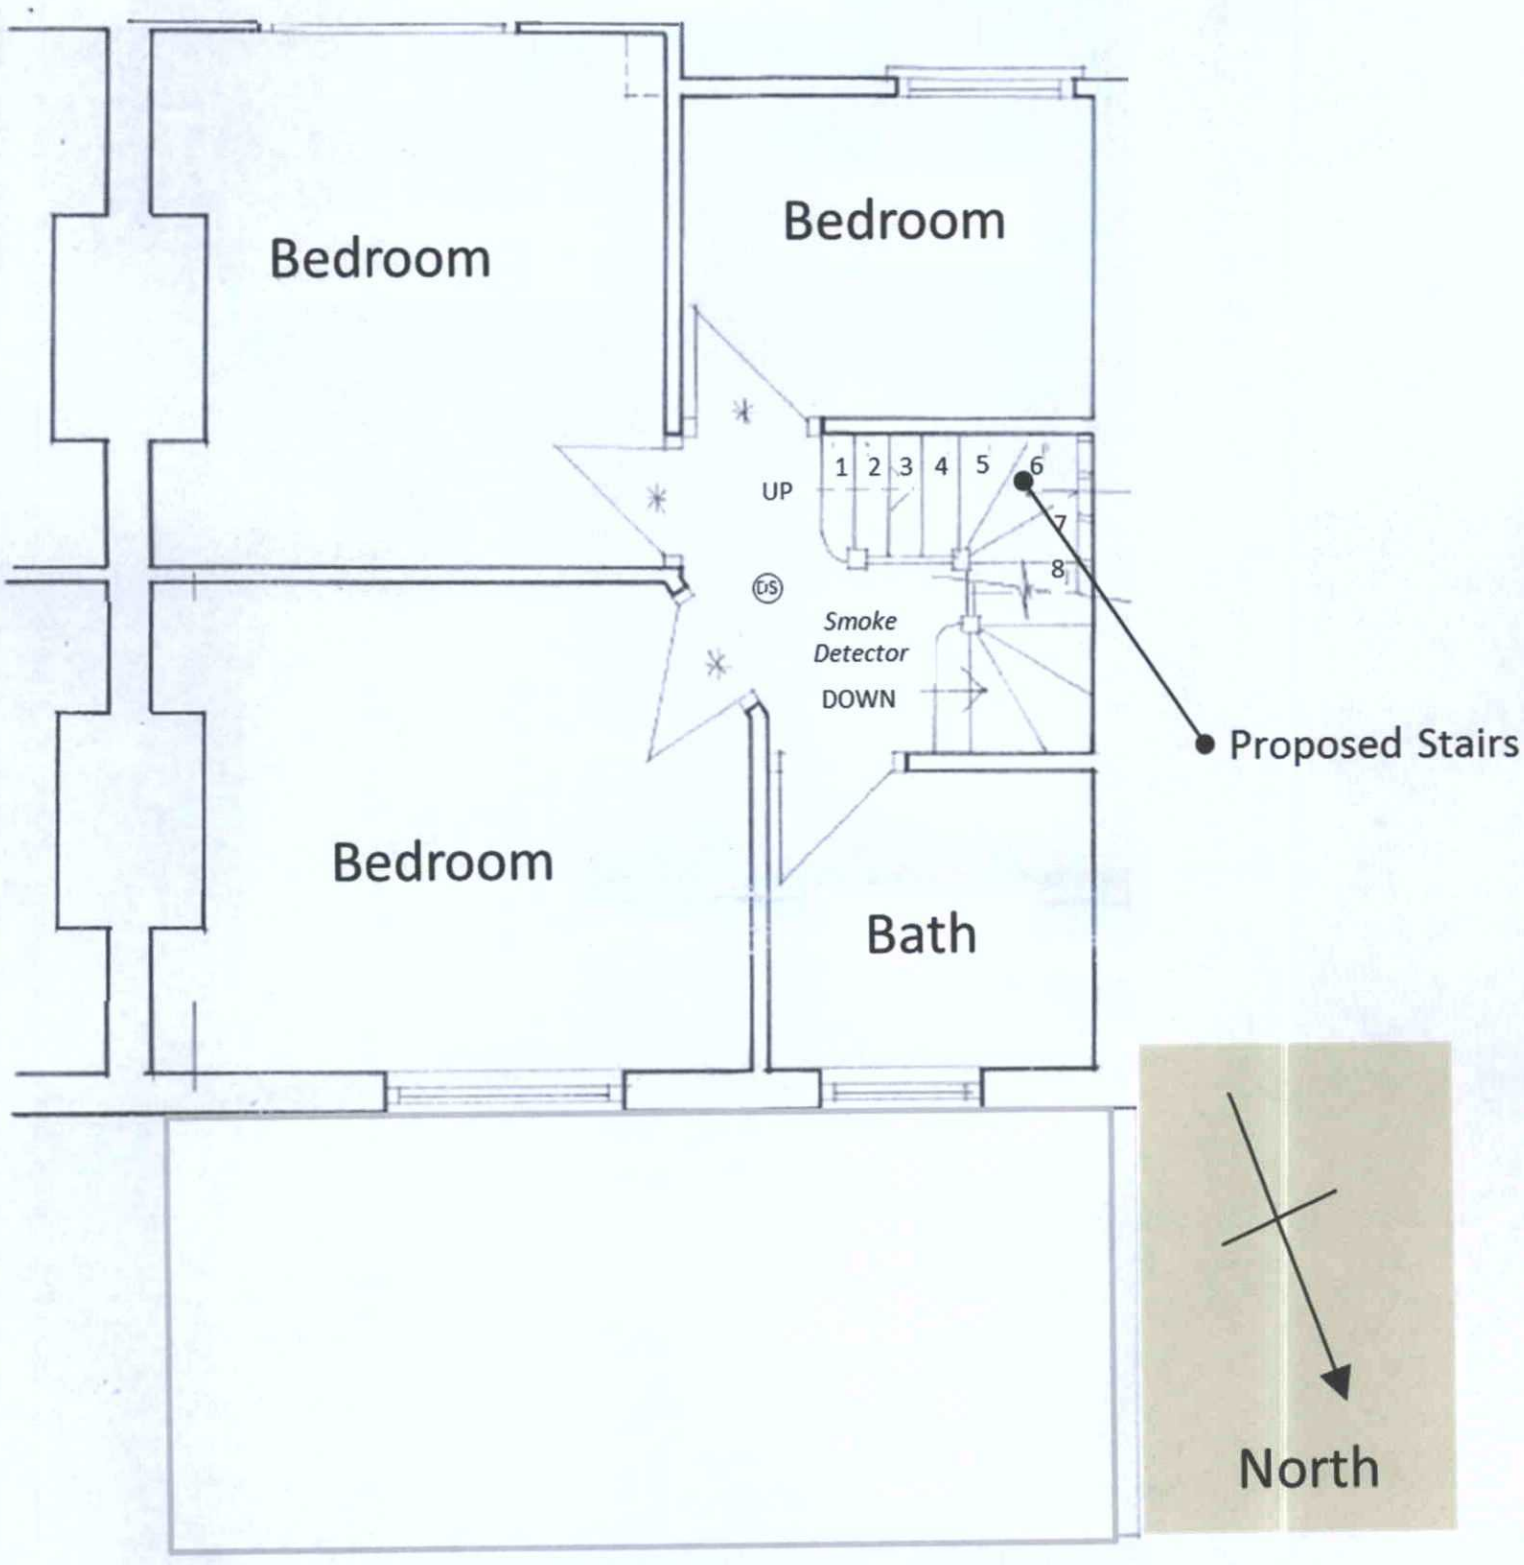

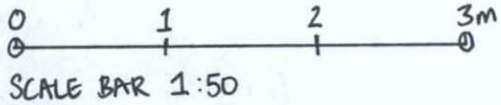

SCALE BAR 1:50