Residential Development: Demolition of existing Chalet bungalow and construction of a pair of semi detached houses at 51 Old Fort Road, BN43 5RL, Shoreham by Sea

For Planning Purposes Only

October 2021

PROJECT NUMBER 406

DRAWING NUMBER 06C

Rev A. levels to co-ordinate with FRA

Rev B. addition of section demonstrating BRE guidance for daylight and sunlight and proposed houses reduced in height by 650mm

Rev C. 1st floor front elevation reduced in projection to the south by 1.53m

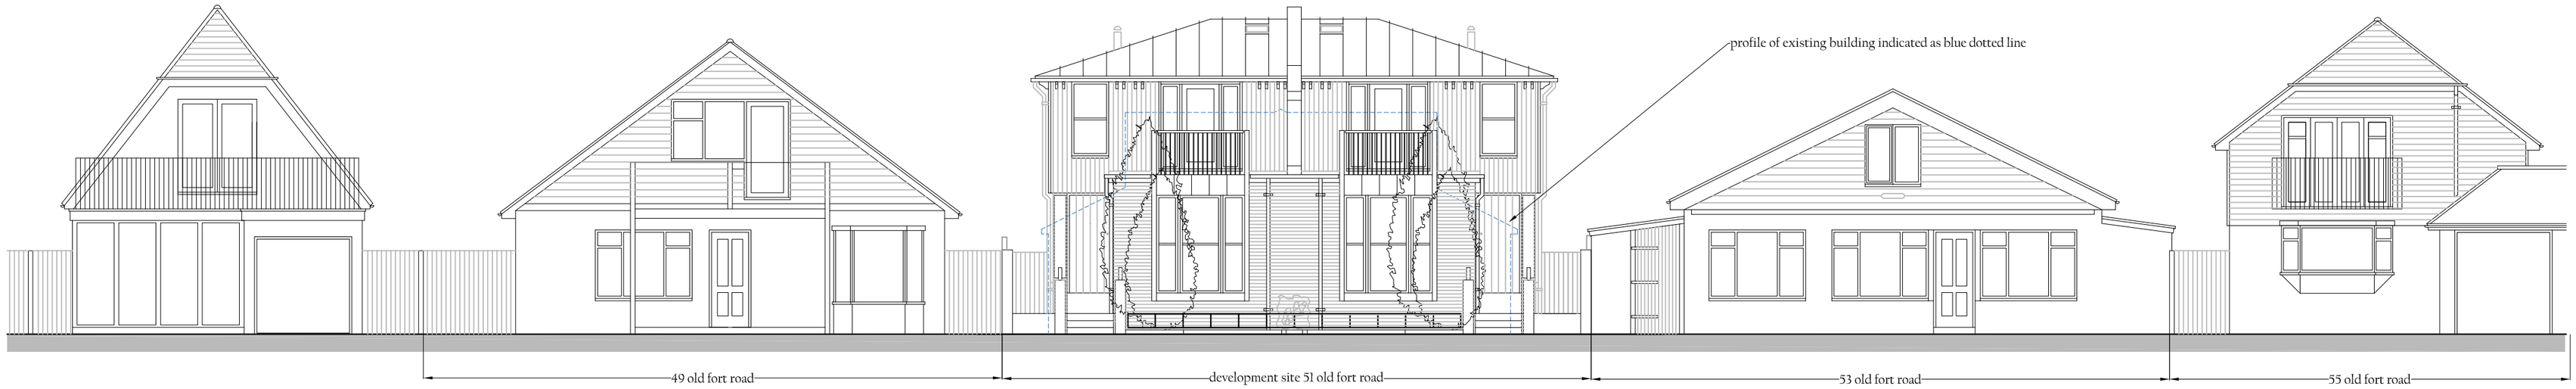

FRONT ELEVATION (FACING SOUTH) IN CONTEXT 1:100 - ELEVATION 01

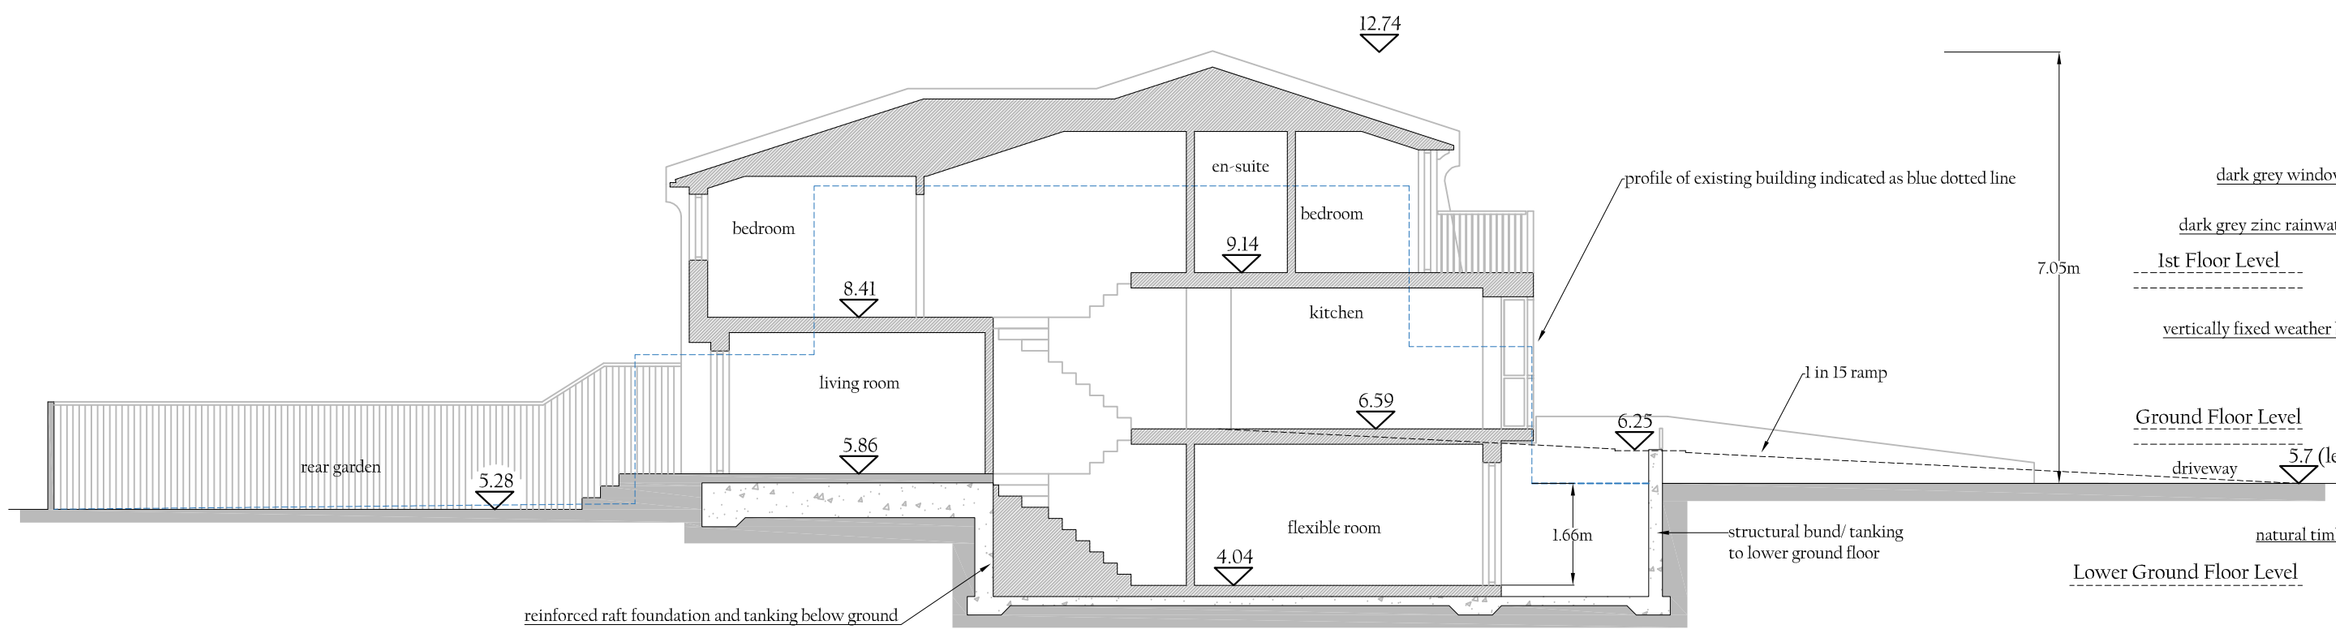

SECTION X - X 1:100

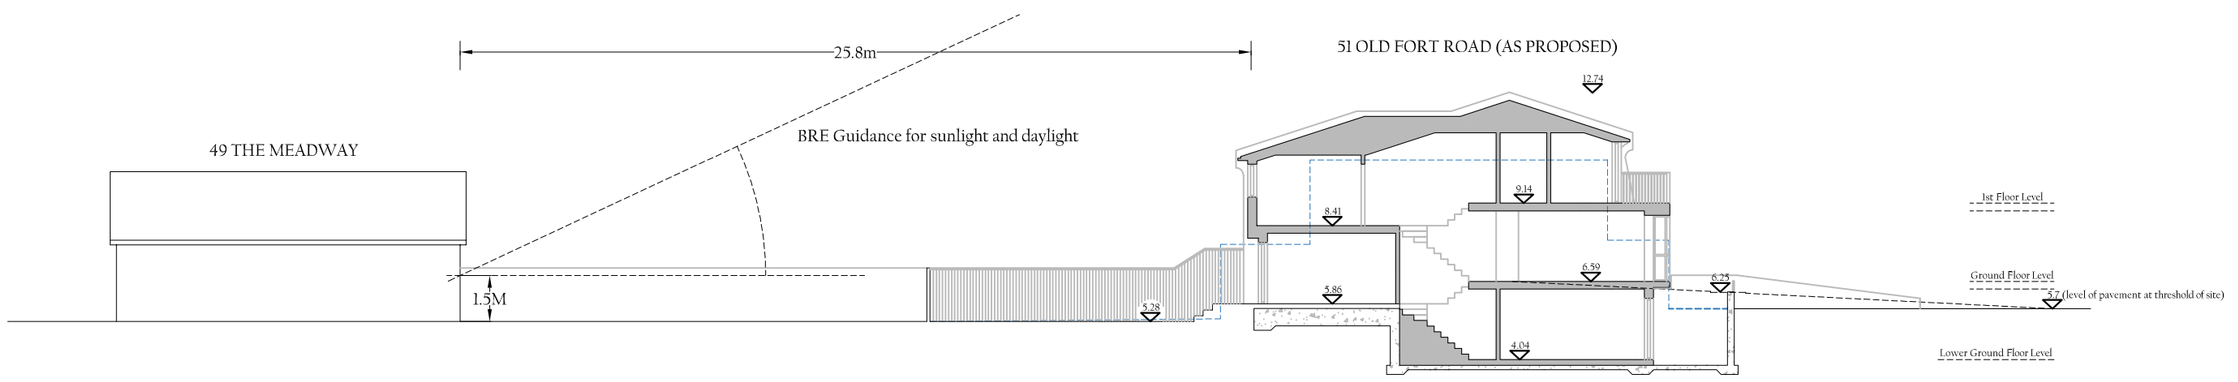

SECTION THROUGH SITE TO MEADWAY 1:200



FRONT ELEVATION STUDY OF MATERIALS 1:50

0 1 2 3 4 5

SCALE BAR 1:100

0 5 10

SCALE BAR 1:200

JAMES BRECKELL : ARCHITECT : ARB : RIBA

89 Old Fort Road, Shoreham by Sea, BN43 5HA, Tel 07733 268 297, Email: james@breckell.co.uk