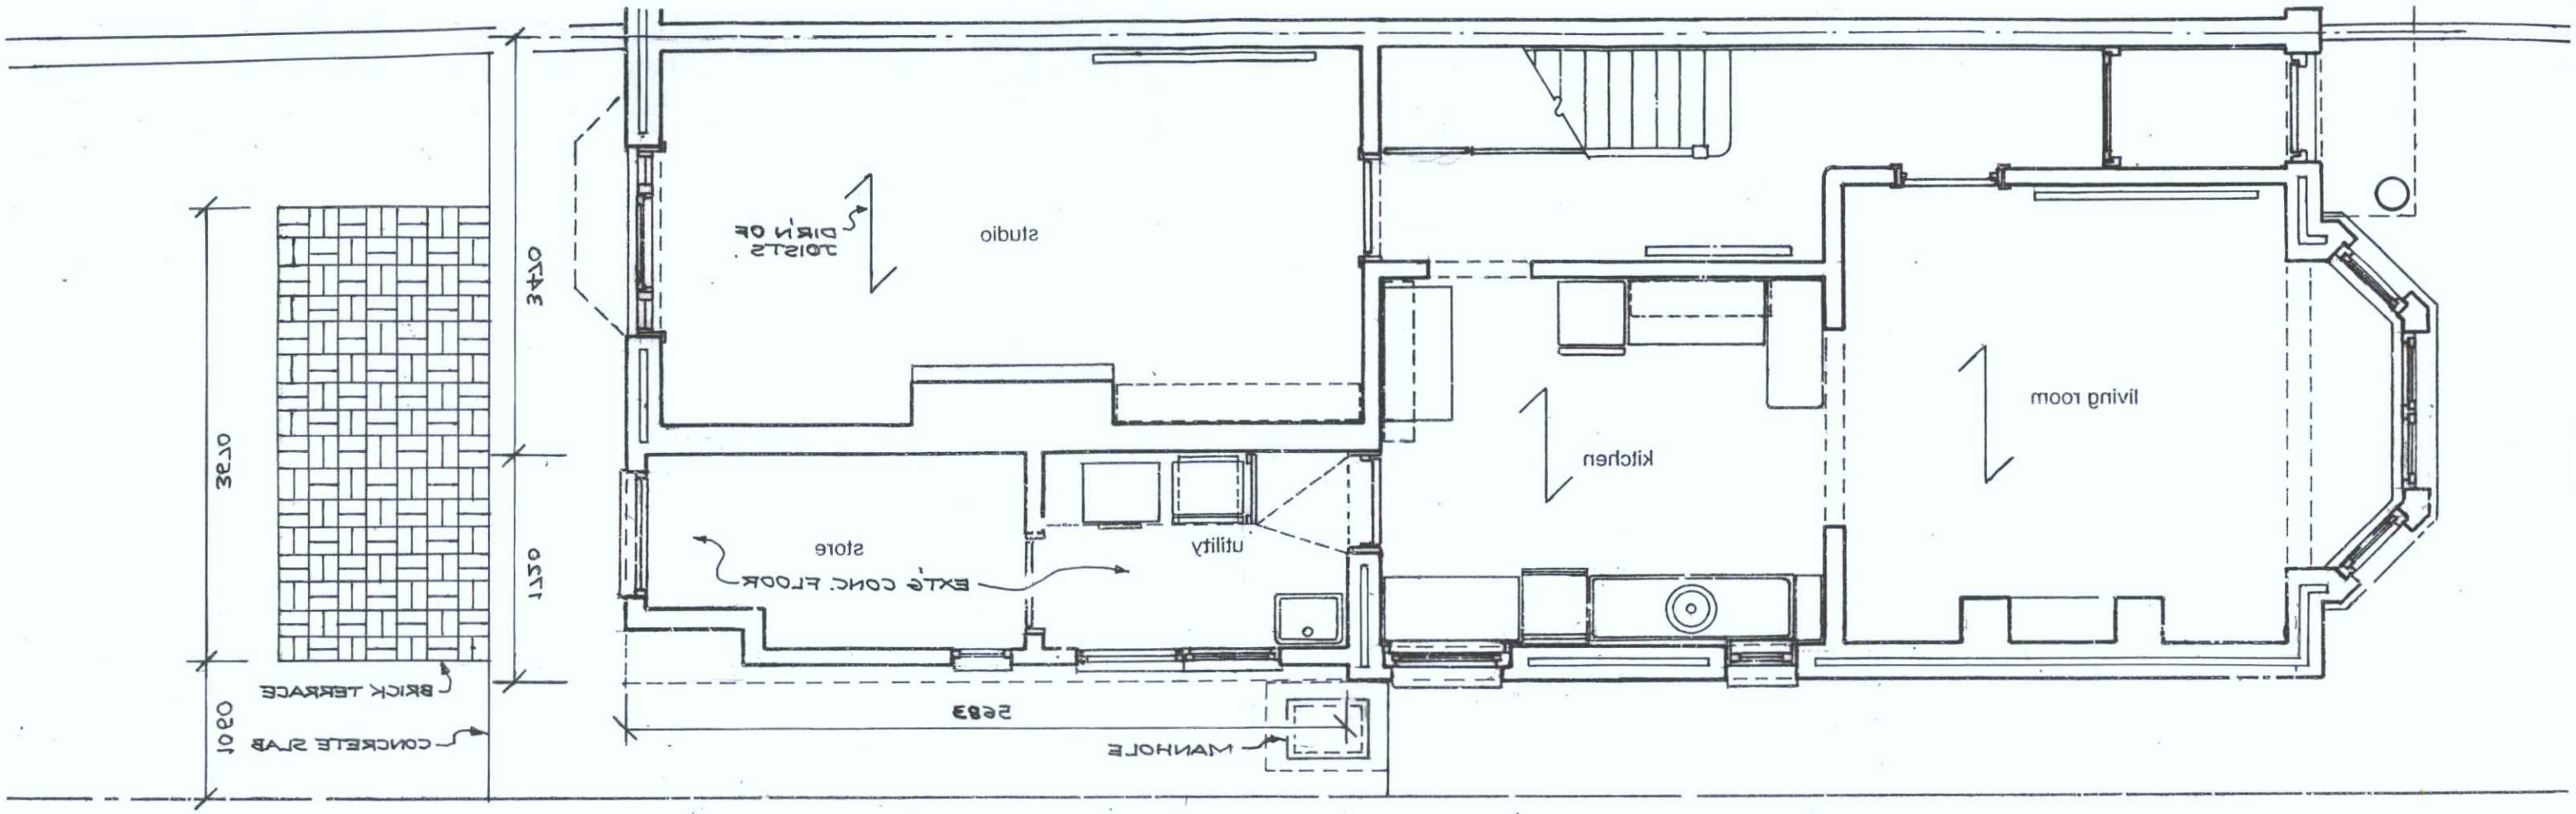


ADUR & WORTHING
PLANNING SERVICES

PLAN	AWDM/0691/12
DATE VALID	13 JUL 2012

Do not scale off dimension Check dimensions on site

N

Revisions & Notes

Scale
1:50

Date
Oct 2001

Drawing number
S-01

Revision

Drawing
ground floor plan
existing

7 Rossiyn Road

Robin Spence Architects
7 Rossiyn Road
Shoreham by-Sea
West Sussex BN43 6WL
t. 01276 464411