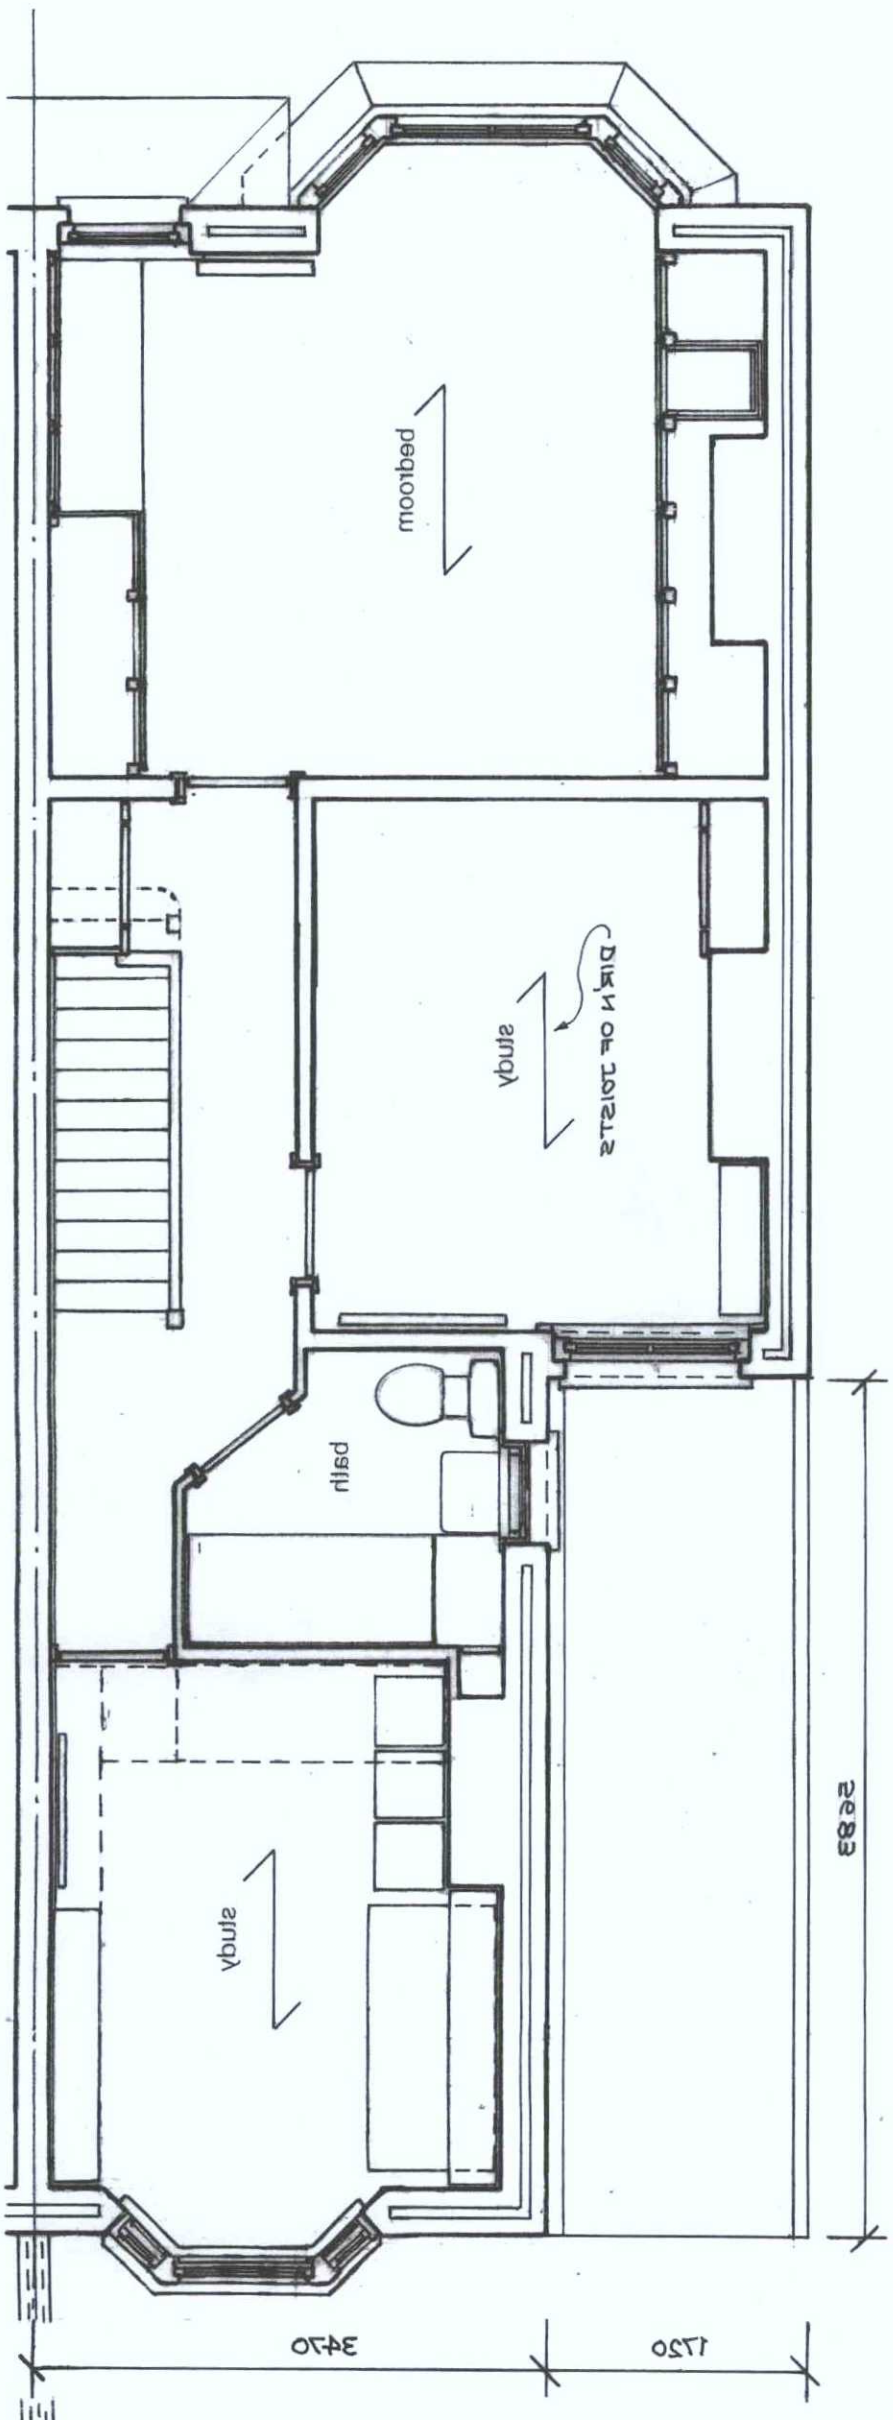


existing first floor plan

7 Rosslyn Road

Robin Spence Architects

DATE	VALID
PLAN	APPROVED
SECOND PLANNING	
STUDY & WORTHING	

Oct 2001

1:50

S-02

Drawing No

7 Rosslyn Road
Study Conservation Area Consent
Issue for Planning