

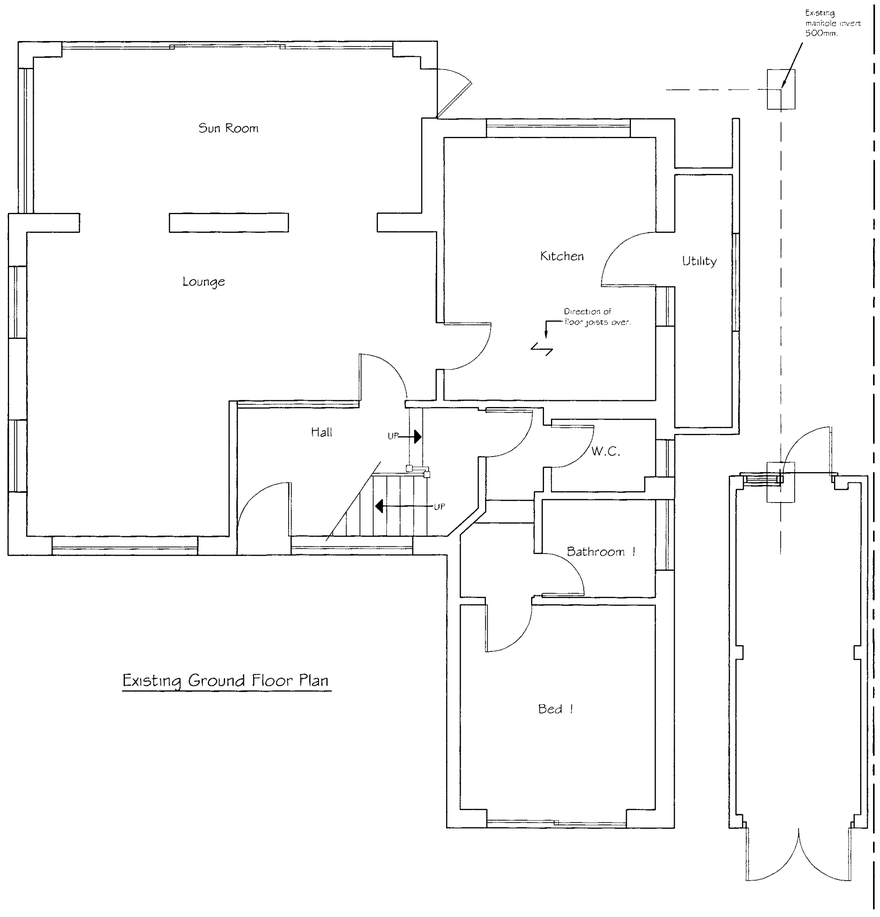



Existing Ground Floor Plan

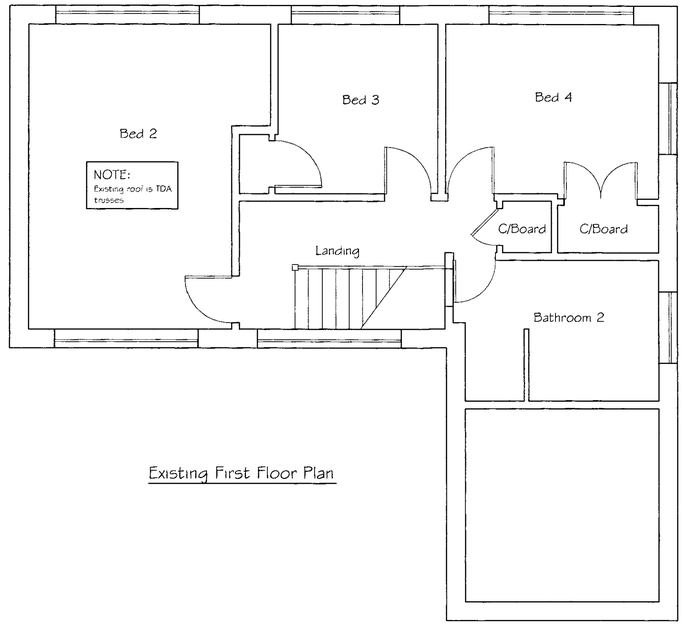


Existing First Floor Plan

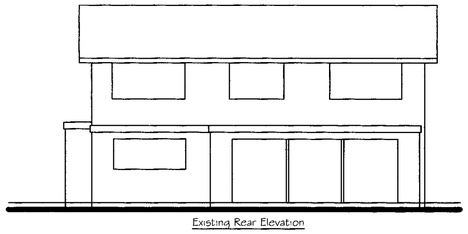


Existing Rear Elevation

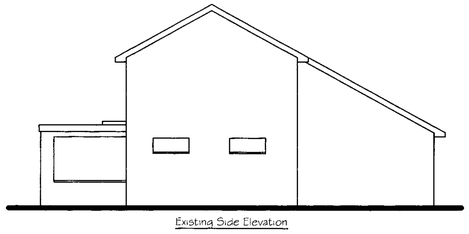

Existing Side Elevation

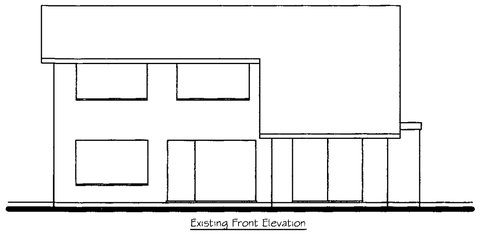

Existing Front Elevation

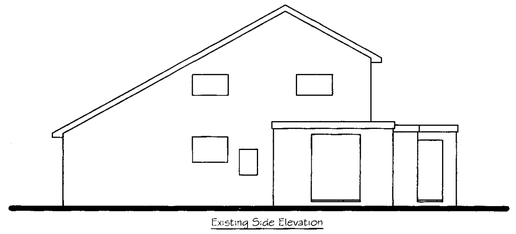

Existing Side Elevation

APP
PLA 10864/12
DATE VALID 13 JUL 2012

Tony Rogers
Building Consultants
Address: 40 Dawn Crescent, Upper Beeding
West Sussex, BN44 3WH
Telephone: 01903 815225 Fax: 01903 815225

Rev.	Date:	Revision Description:

Client: Mr & Mrs P Richey

Address: 71 Beach Green
Shoreham-By-Sea
West Sussex

Project: Existing Floor Plans And Elevations

Scale: 1:50 1:100

Date: June 2012

Drawing No: 08/452/02

Drawn By: AWR

Revision: