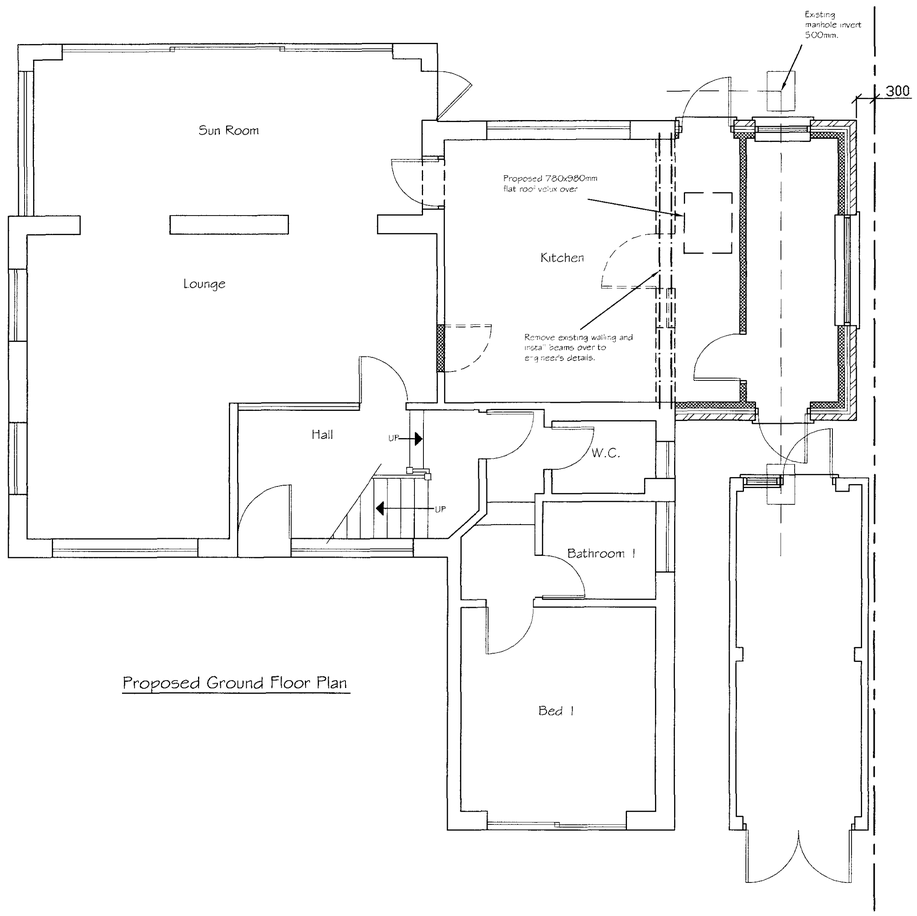

Proposed Ground Floor Plan

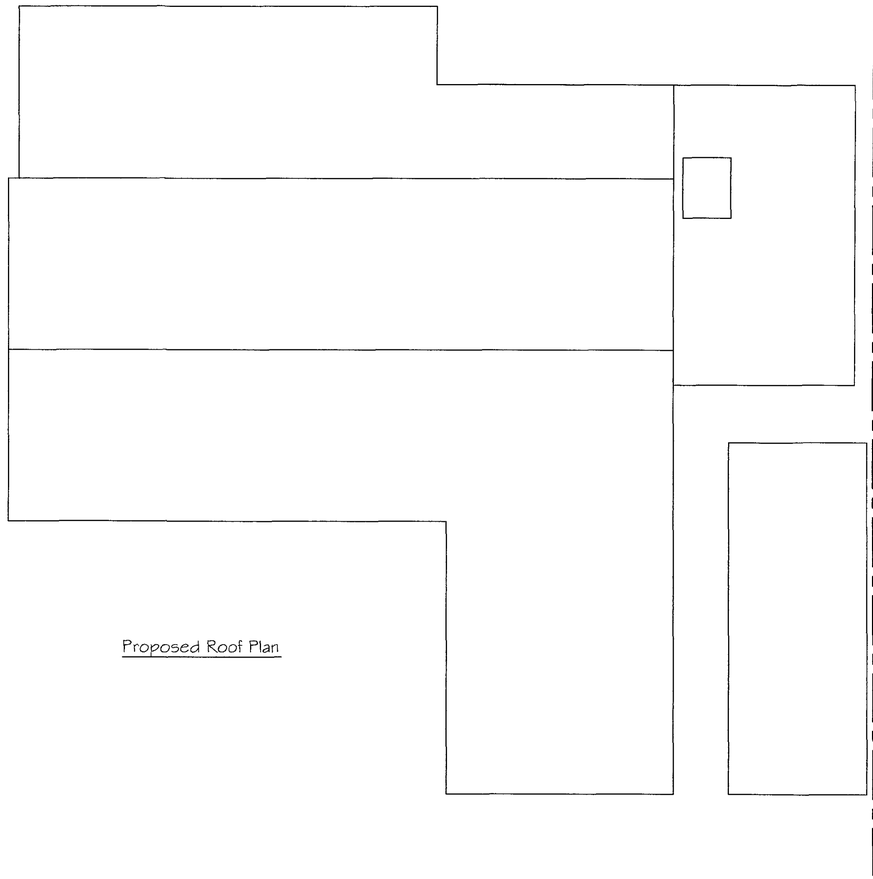

Proposed Roof Plan

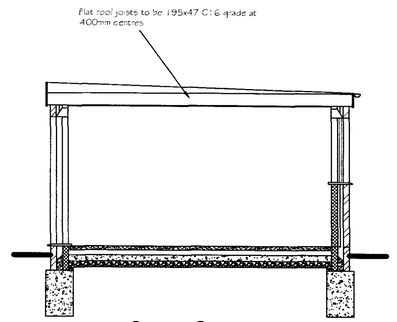

Cross Section

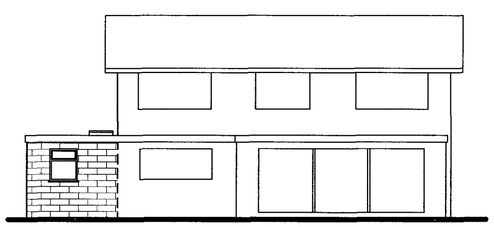

Proposed Rear Elevation

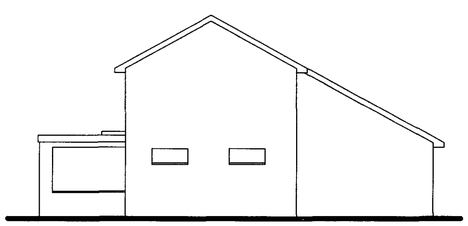

Existing Side Elevation

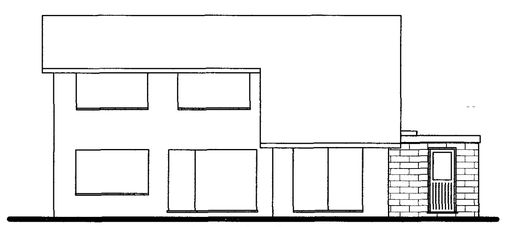

Proposed Front Elevation

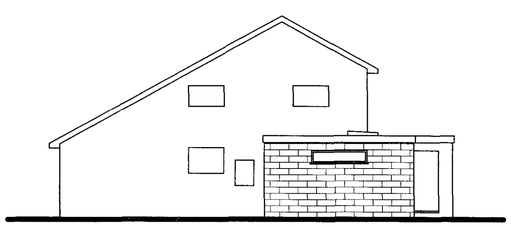

Proposed Side Elevation

ADUR & WORTHING
SERVICES
PLAN
DATE VALID 13 JUL 2012

Tony Rogers
Building Consultants
Address: 40 Dawn Crescent, Upper Beeding
West Sussex, BN44 3WH
Telephone: 01903 815225 Fax: 01903 815225

Rev.	Date:	Revision Description:

Client: Mr & Mrs P Richey

Address: 71 Beach Green
Shoreham-By-Sea
West Sussex

Project: Proposed detached store

Scale: 1:50 1:100

Date: January 2011

Drawing No: 08/452/03

Drawn By: AWR

Revision: