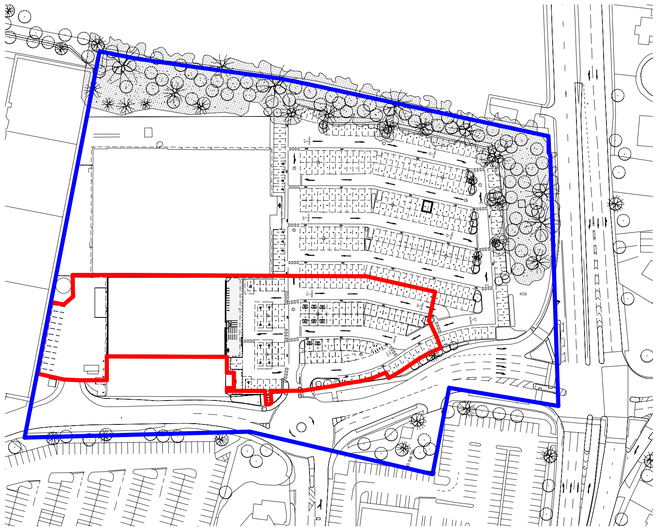

LOCATION PLAN
1 : 1250

LEGEND

OWNERSHIP BOUNDARY

APPLICATION BOUNDARY

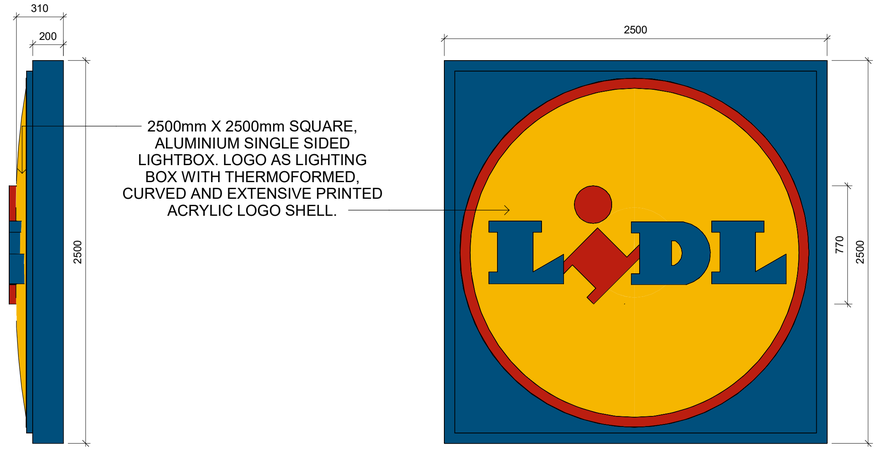

FACE PANEL - 5mm OPAL ACRYLIC 40% LIGHT TRANSMISSION DECORATED WITH LIDL CORPORATE LOGO.

COLOURS:

BLUE:	RAL 5010
RED:	RAL 3020
YELLOW:	RAL 1021

LUMINANCE (CD/M^2) OF THE ILLUMINATED SIGN FOR THE DIFFERENT COLOURS:

BLUE TYPESURFACE:	12-15 CM/M^2
BLUE SURFACE:	12-15 CM/M^2
YELLOW SURFACE:	550 CM/M^2
RED SURFACE:	85 CM/M^2

STORE BUBBLE SIGNAGE (WALL MOUNTED) - SIDE AND FRONT ELEVATIONS
1 : 20



PROPOSED ELEVATION SOUTH FACING
1 : 200

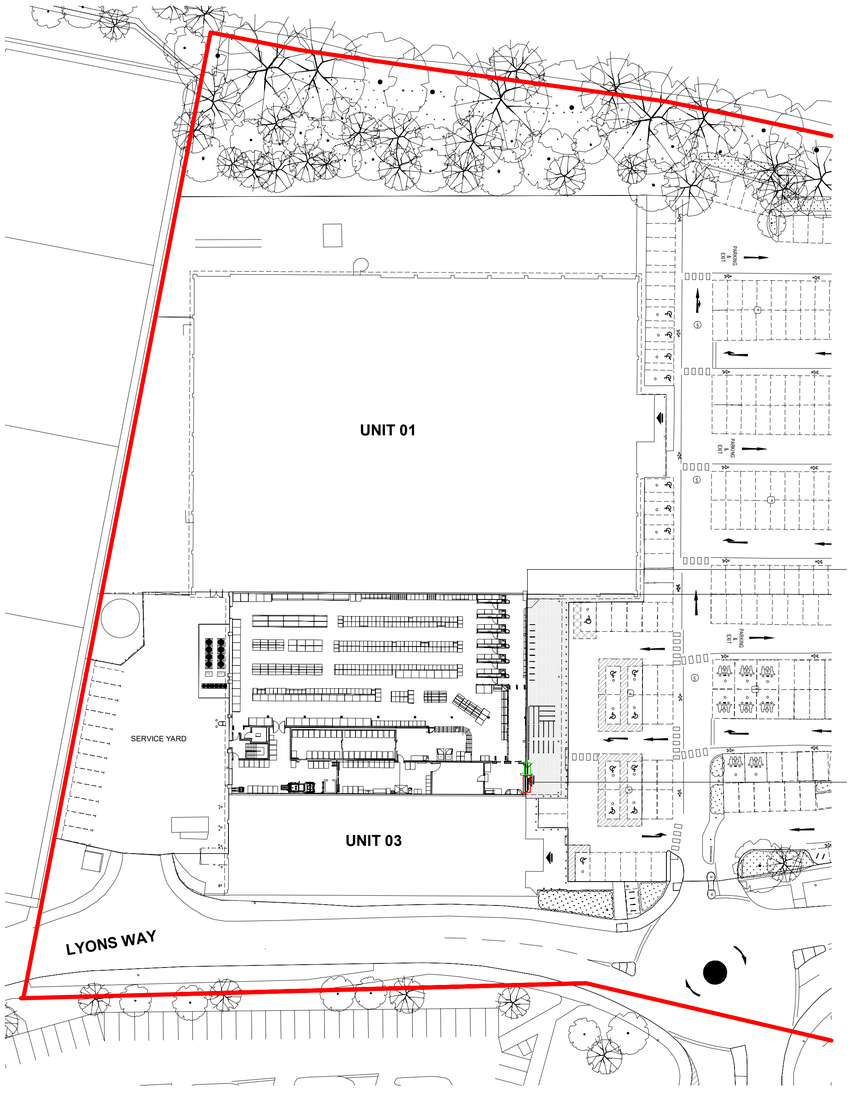

PROPOSED SITE PLAN
1 : 500

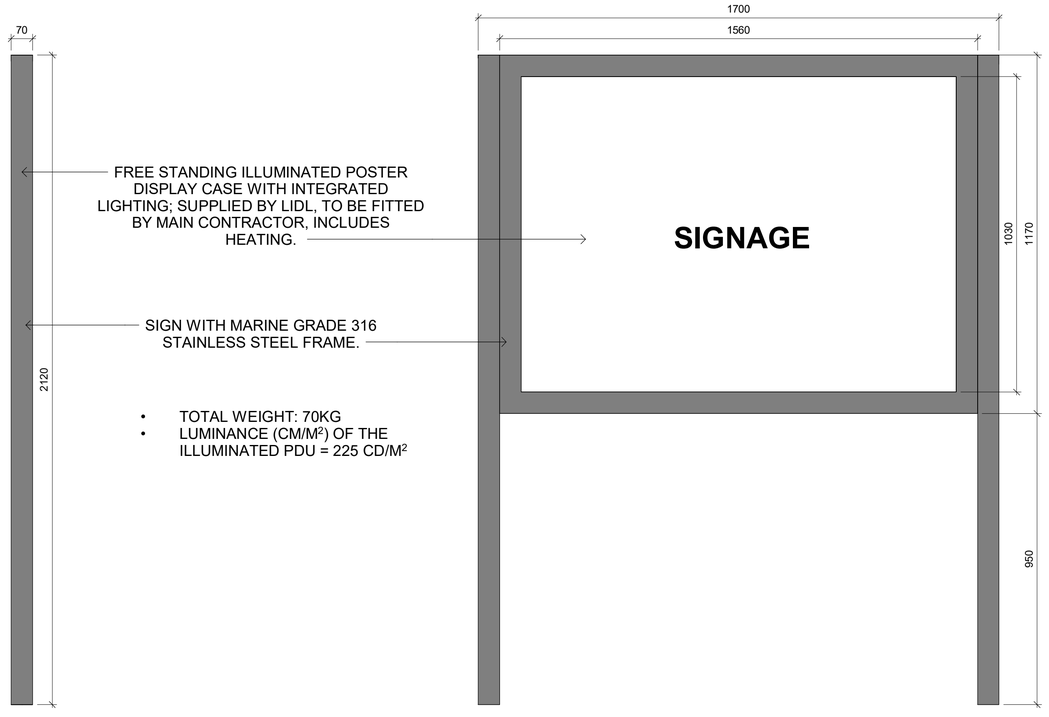

- TOTAL WEIGHT: 70KG
- LUMINANCE (CM/M^2) OF THE ILLUMINATED PDU = 225 CD/M^2

PROPOSED POSTER DISPLAY UNIT (PDU) - SIDE AND FRONT ELEVATIONS
1 : 10

Architects are to be notified of any discrepancies.
Contractors must check all dimensions on site.
This drawing is subject to copyright laws and is for use on this project only.
This drawing is to be used solely for the information as titled only.
For other information refer to the latest revision of any cross referenced drawings.
To be read in conjunction with relevant design standards/protocols

This is a colour drawing. In order to ensure any subsequent reproduction is viewed correctly it should be printed in full colour.

10 0 10 20 30 40 50
SCALE 1:1250 m

5 0 5 10 15 20 25
SCALE 1:500 m

200 0 200 400 600 800 1000
SCALE 1:20 mm

100 0 100 200 300 400 500
SCALE 1:10 mm

N

Rev	Description	Date	Drn	Ckd
C1	PLANNING ISSUE	22.11.23	ZH	JM

Status
PLANNING

SMR
SMALLEY MARSEY RISPIN
ARCHITECTS
The Exchange Station Parade Harrogate HG1 1TS
01423 707 757 admin@smrarchitects.co.uk

Project
Lyons Way, Worthing

Client

Drawing Title
PROPOSED SIGNAGE ZONES

Proj Ref	Origin	Zone	Level	Type	Role	Num	Status	Rev
7708	SMR	23	ZZ	DR	A	2001	A3	C1

SMR Job Ref	Sheet	Scale	Drawn
7708-23-2001	A1	NOTED	ZH