A B C D E F G H I J K L M N O P

1 2 3 4 5 6 7 8 9 10 11

Title:

Proposed Loft Conversion & Kitchen Extension For Mr & Mrs Mason

Project:

16 Adur Drive Shoreham-By-Sea West Sussex BN43 6PL

Phone: 01273705945 07988210736

Drawn: JMASON

Date: 21/09/2013

Dwg # : MAS/01

West & North Elevation plan

Scale 1 : 100 (A3)

[redacted]

[redacted]

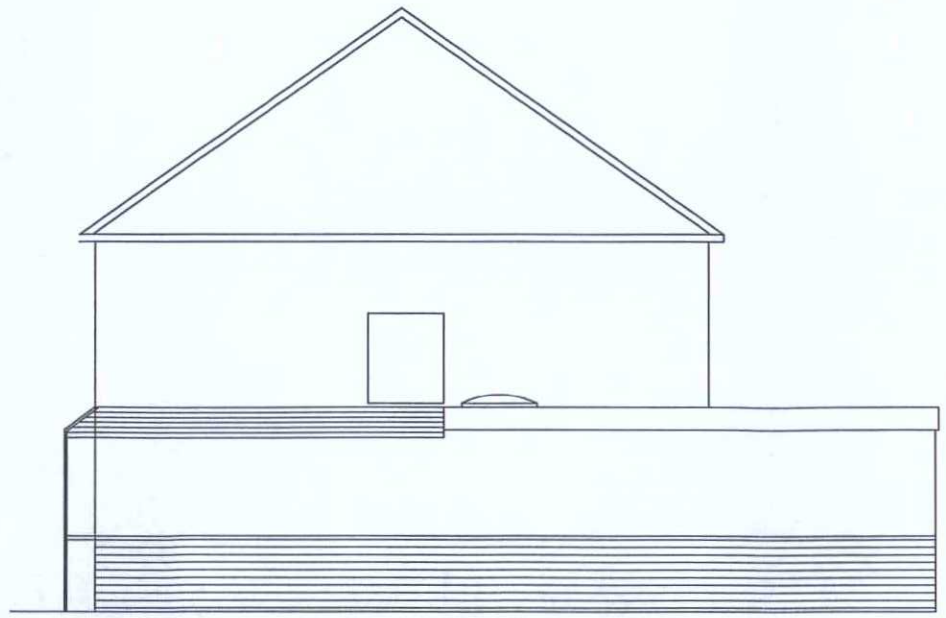

Existing North Elevation

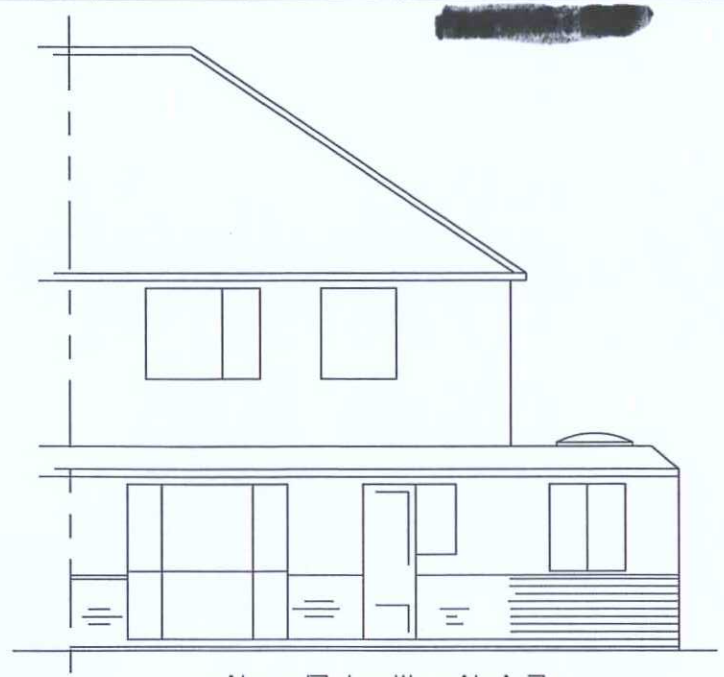

Existing West Elevation

ADUR & WORTHING
PLANNING SERVICES

PLAN	AWDM/1478/13
DATE VALID	26 NOV 2013

New window in gable wall to be fitted with obscured glass

Gable wall to be provided & covered in concrete plain tiles

2 velux to be provided on front elevation

Existing ridge to be extended and re-formed roof to be covered with concrete tiles to match

roof alterations and external works do not form part of current application

roof alterations and external works do not form part of current application

R+ Triple Glazed Roof Lantern

5m

1m

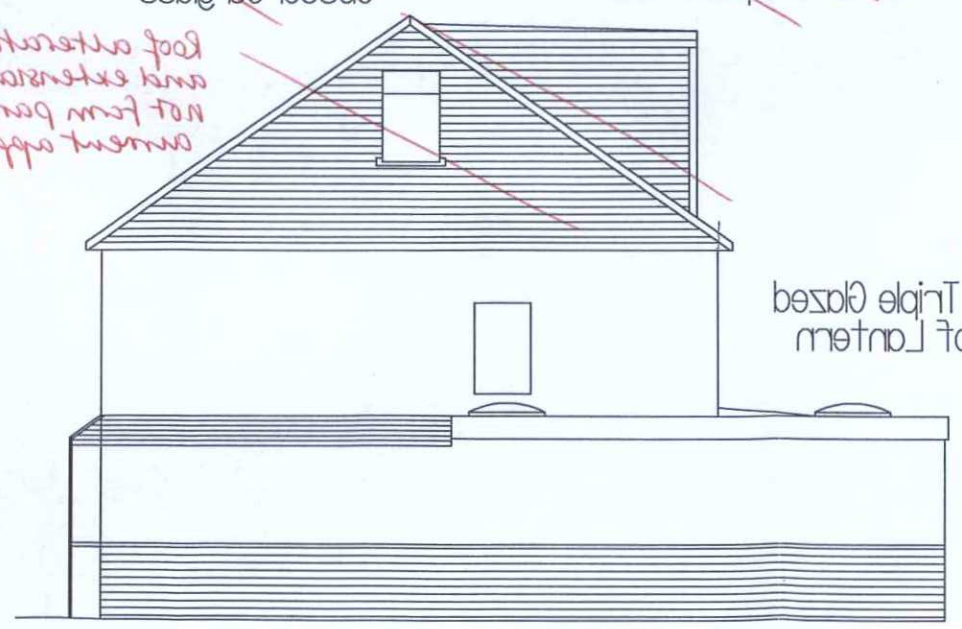

Proposed North Elevation

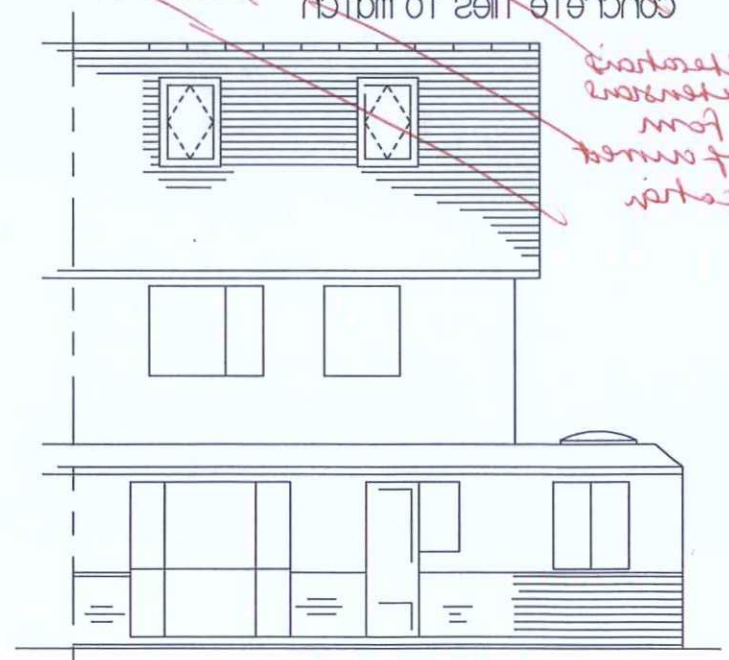

Proposed - West Elevation