Location Plan

Site Address: **32, Abbey Road, Sompting, BN15 0AB**

PlanningPortal

Date Produced: **12-Mar-2024**

Scale: **1:2500 @A4**

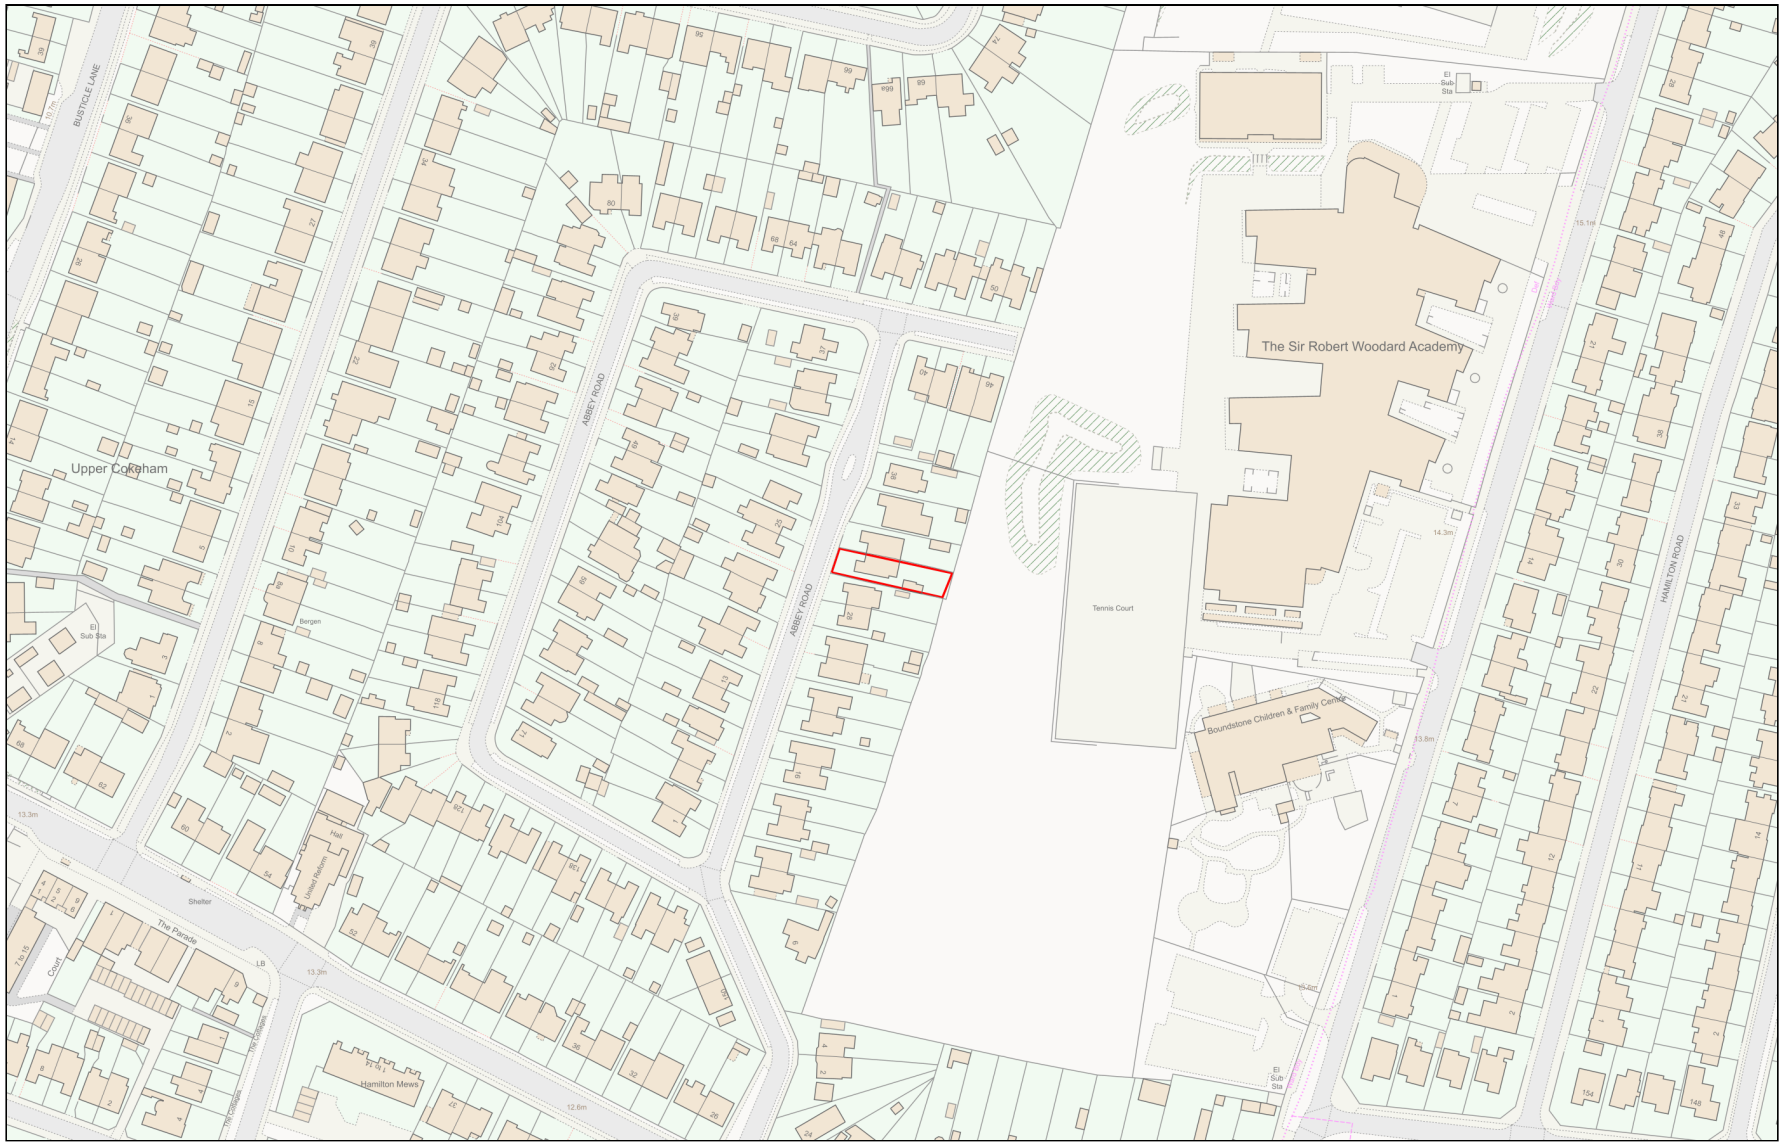

0 100

Metres

Planning Portal Reference: **PP-12883118v1**

Powered By TerraQuest

© Crown copyright and database rights 2024 OS 100042766