Plan 1 of 5

The property owner is required to serve a party structure notice on the adjoining owner as required by The Party Wall etc Act 1996.

Planning application drawing only

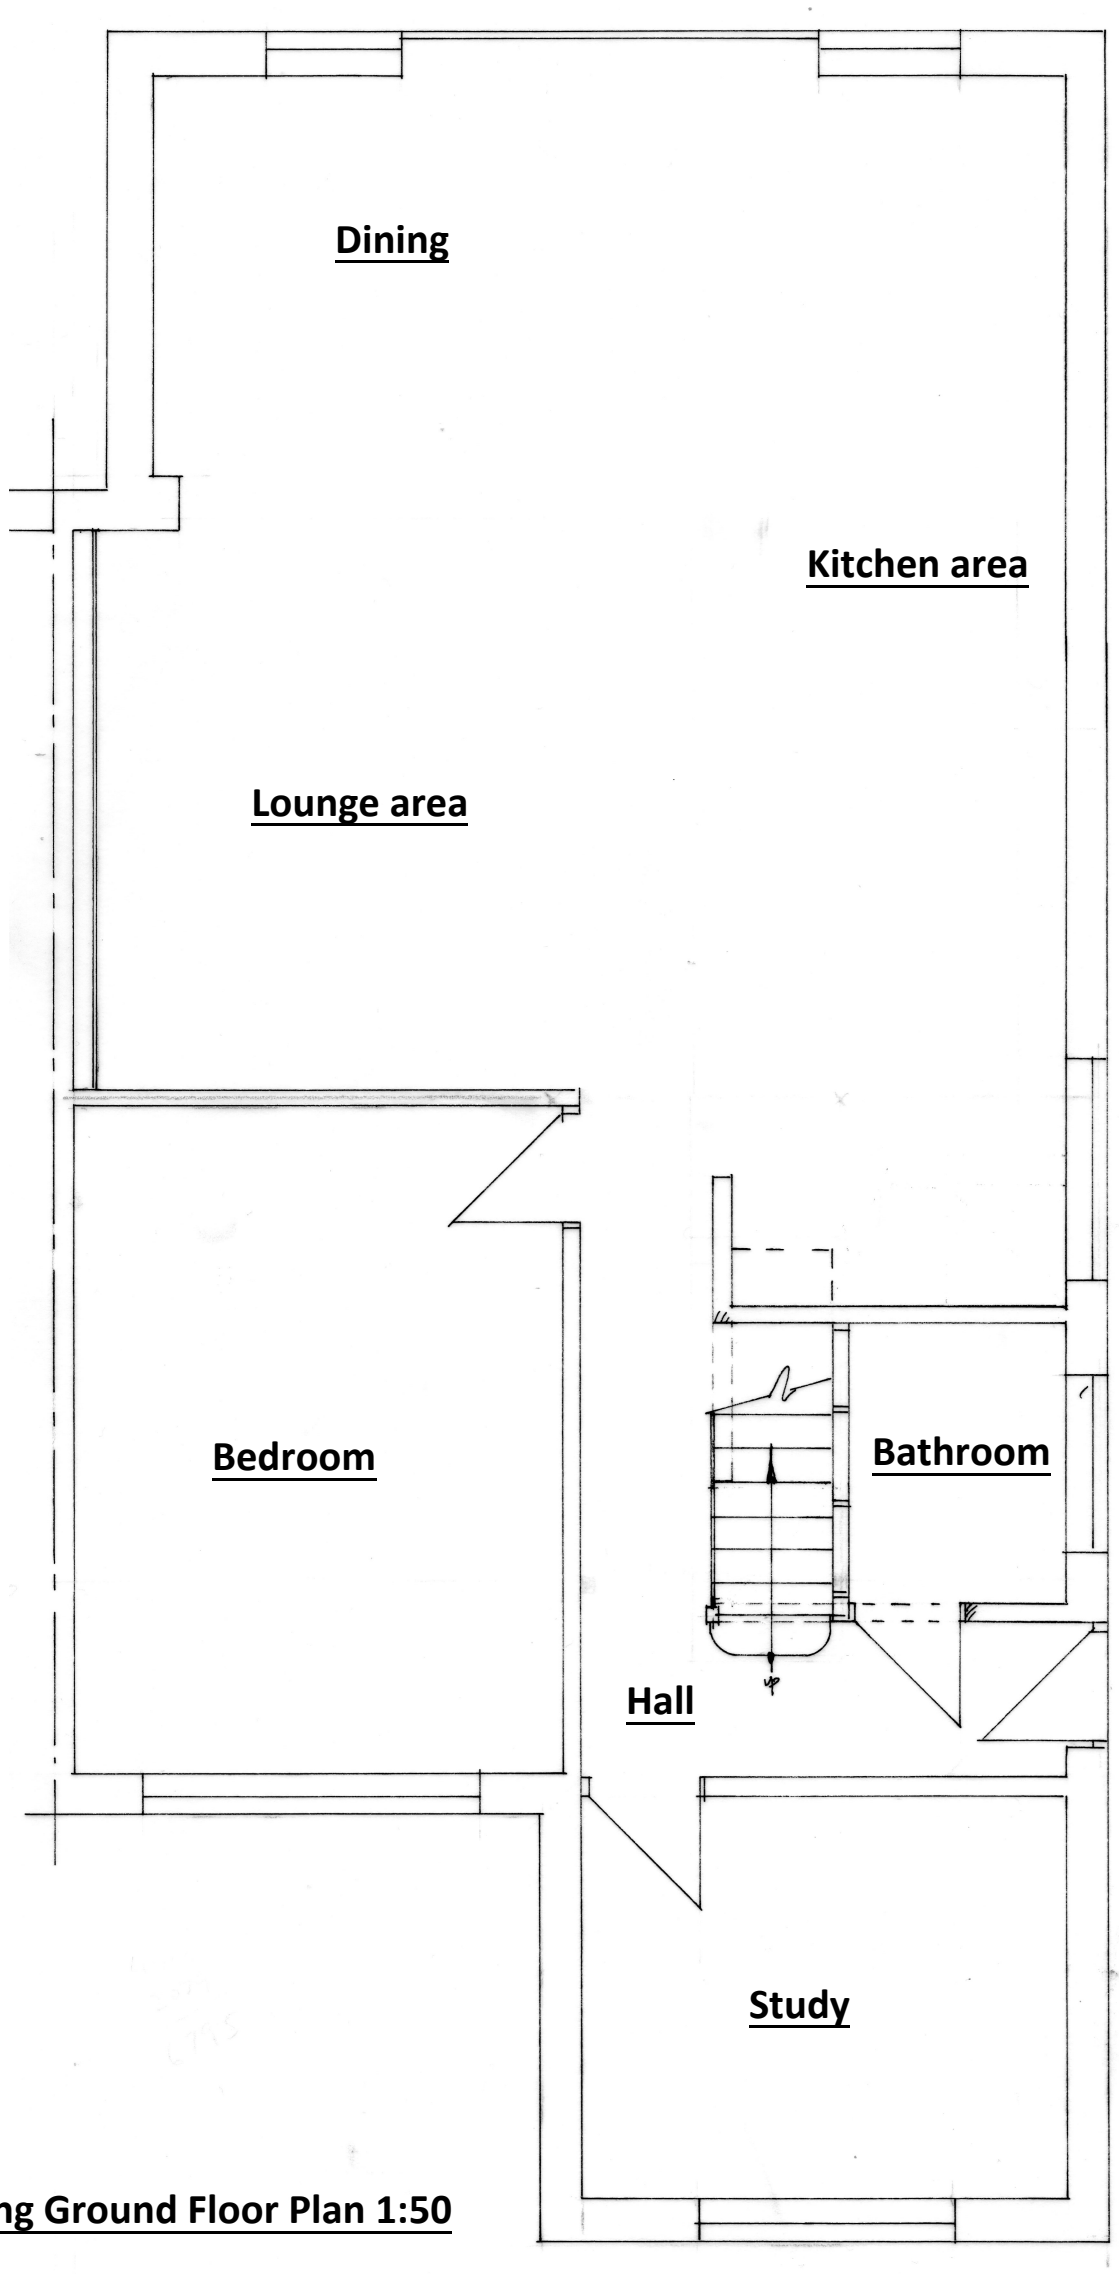

Existing Ground Floor Plan 1:50

1:100

1:50 @ A3

cabe chartered association of building engineers

BSB S.Barrett Architectural, Structural & Party Wall Services stevebsbltd@yahoo.com 07974 715009 cabe chartered association of building engineers	32 Abbey Road Lancing BN15 0AB	Side Porch CBuildE chartered building engineer	CLIENT: Mr & Mrs Cook DATE: 11.03.2024 DRWG No: C/23010A/1	A3