DO NOT SCALE FROM THIS DRAWING

AMENDMENT

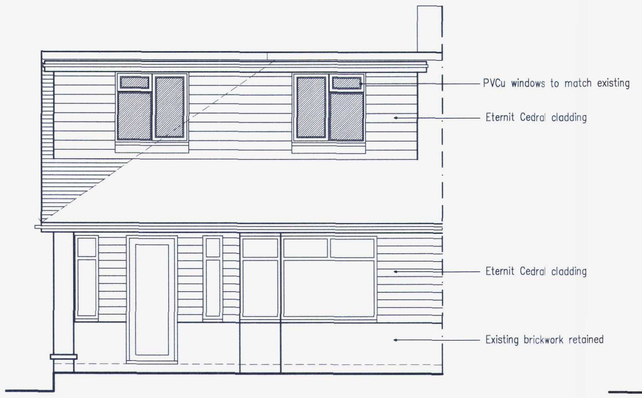

South Elevation

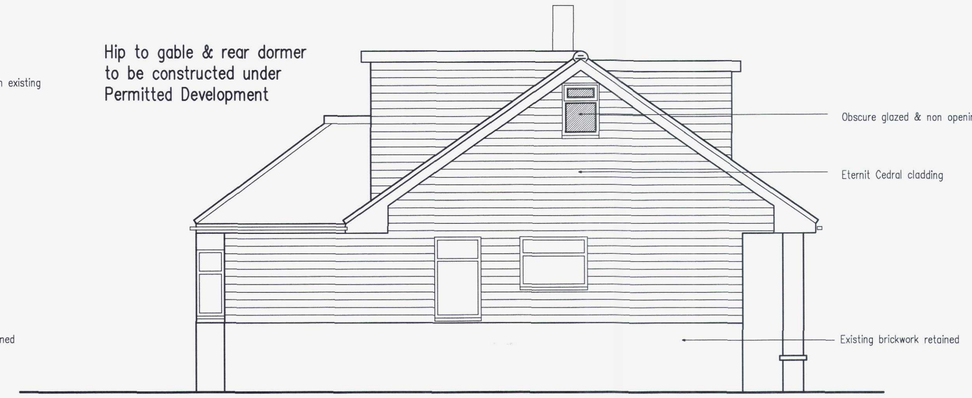

West Elevation

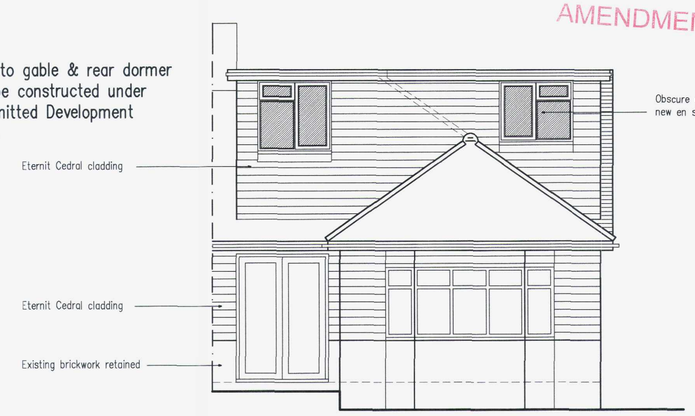

North Elevation

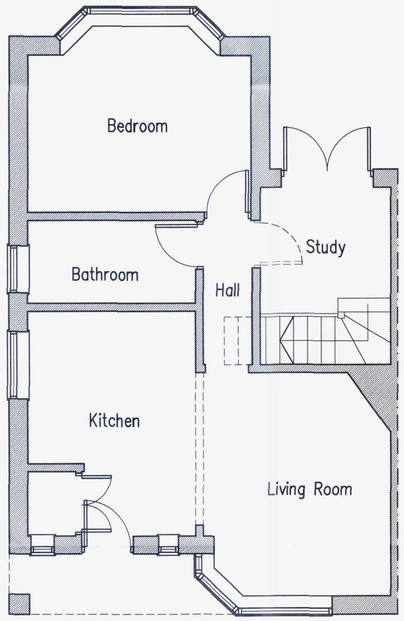

Ground Floor Plan

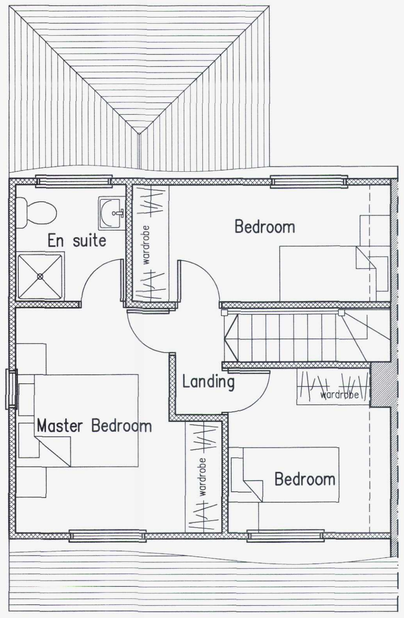

First Floor Plan

Location Plan 1:1250



Block Plan 1:500



10m 20m 30m 40m
1:500 Scale Bar

10m 20m 30m 40m 50m
1:1250 Scale Bar

1m 2m 3m 4m 5m 6m 7m 8m 9m 10m
1:50 Scale Bar

ADUR & WORTHING PLANNING SERVICES
PLAN AWDM/ 0215/17
DATE VALID Rec'd 29/03/17

C	29.03.17	Front dormer lowered from ridge line
B	27.03.17	Velux flat roof window removed
A	08.02.17	Layout revised

Proposed Conversion Of Roof Space At: 50, West Way, Lancing, West Sussex

rja Planning & Building Consultants Ltd.
1st Floor
10 High Street
Shoreham-By-Sea
West Sussex BN43 5DA
t: 01273 467297 mob: 07971 375739
e: rex@rjapbc.co.uk web: www.rjapbc.co.uk

Chartered Institute of Architectural Technologists

PROJECT: 50 West Way, Lancing, West Sussex
DRAWING TITLE: Proposed Floor Plans & Elevations
CLIENT: Mr & Mrs C. Jenkins
DWG NO: 17624-01
REVISION: C
SCALE: 1:50 @ A1
DATE: 06.02.17
DRAWN: rex