

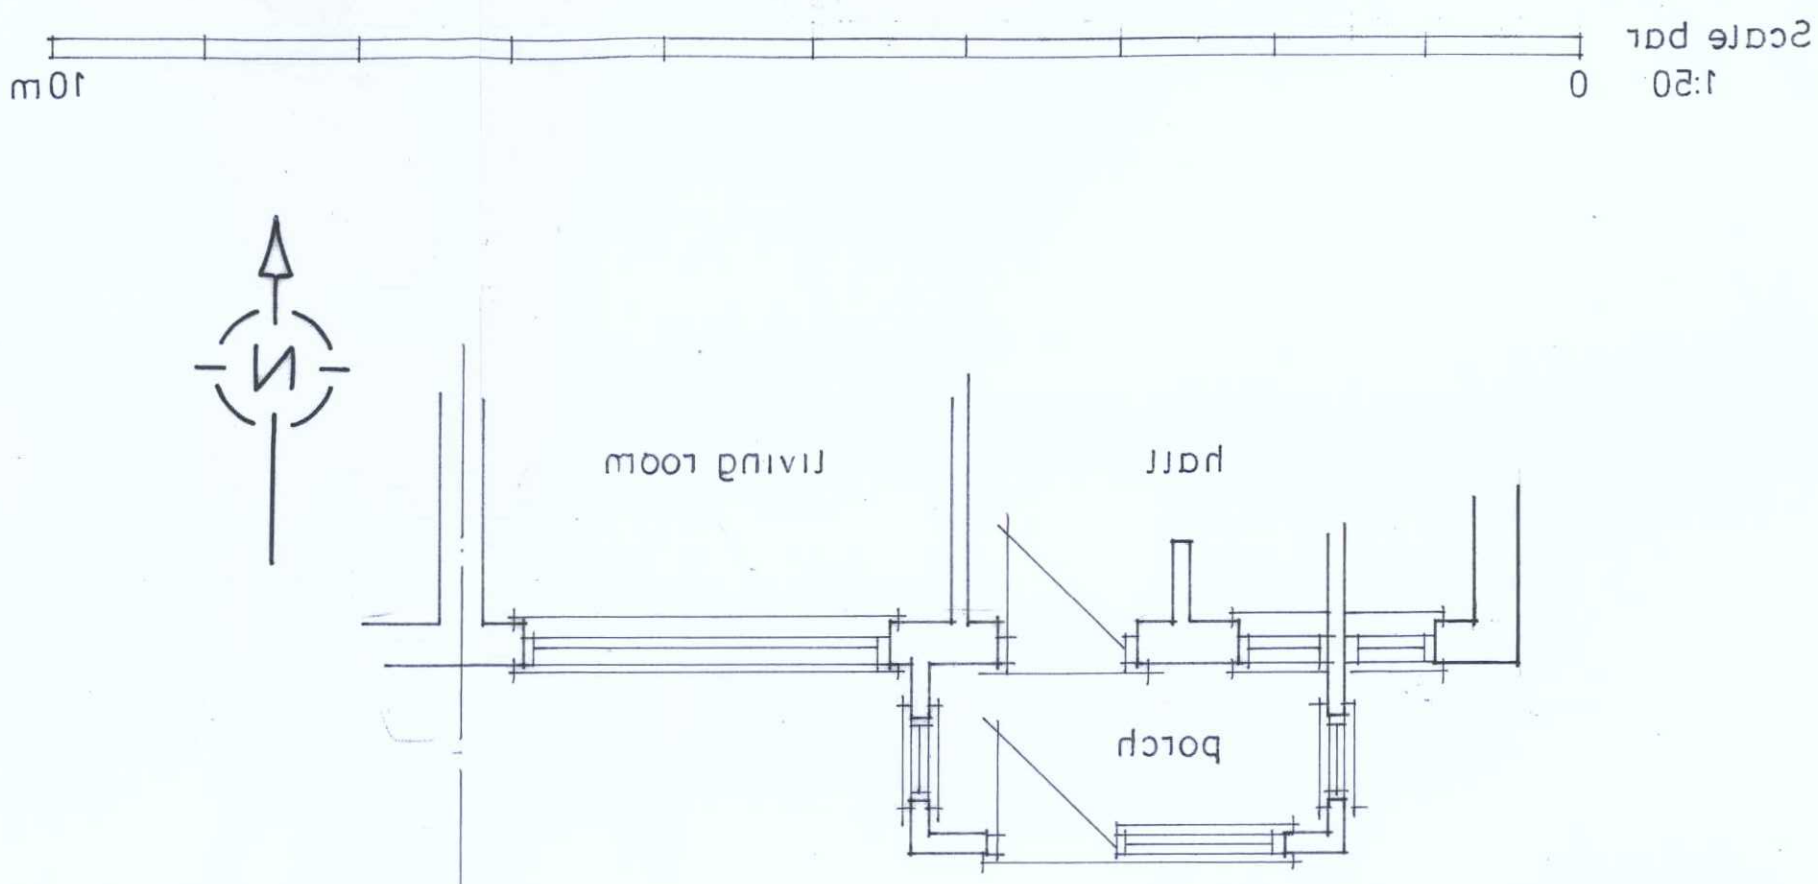


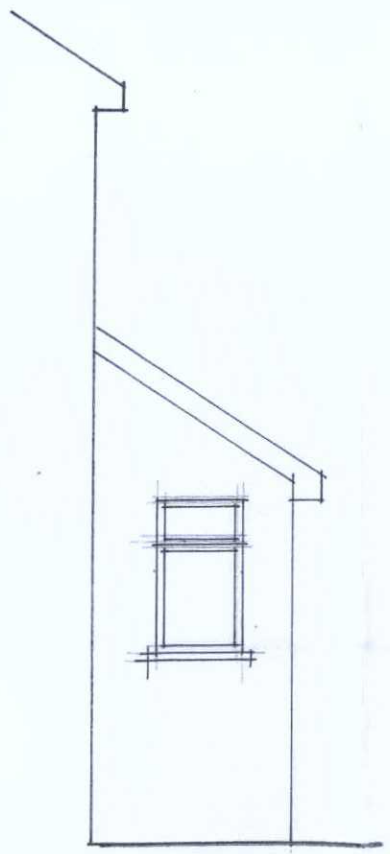

East Elevation

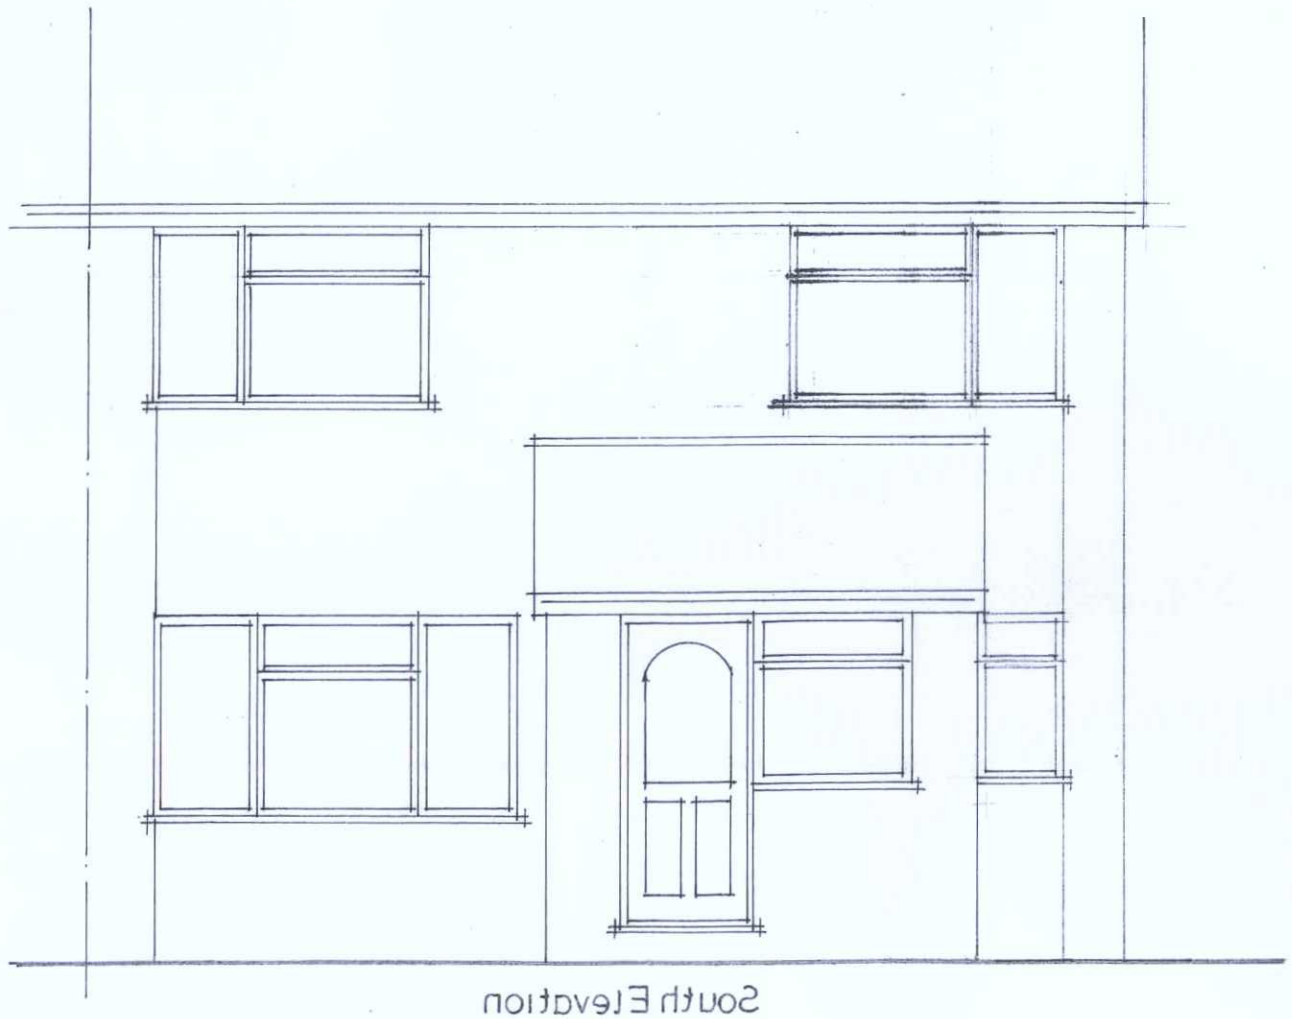

South Elevation

ADUR & WORTHING
PLANNING SERVICES

PLAN	AWDM/0483/17
DATE VALID	23 MAR 2017

Existing Layout
61 Old Barn Way
Southwick
Scale 1:50
Drg no 5271/02

A3