


Scale bar
1:50 0 10m

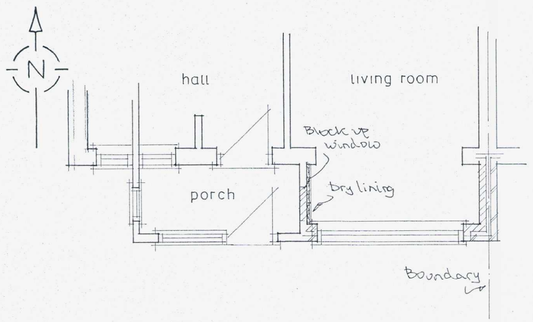


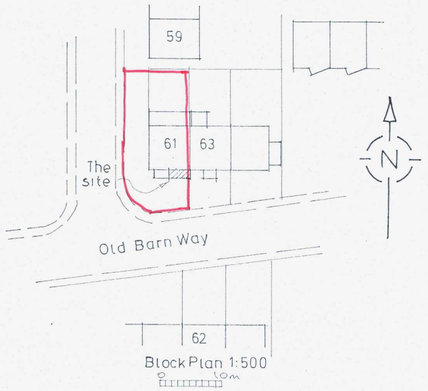

Block Plan 1:500
0 10m

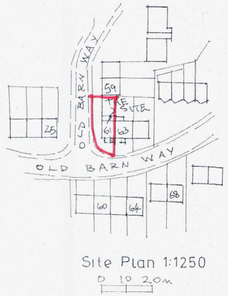

Site Plan 1:1250
0 10 20m

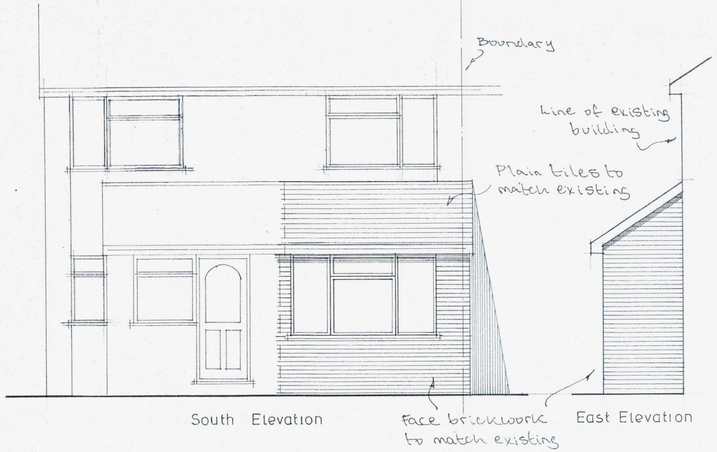

NOTES

A		
	Date	Revisions

© copyright

Client
Mr & Mrs. A. Darby

Job Title
Proposed Extension

ADUR & WORTHING PLANNING SERVICES
PLAN AWDM/ 0265/17
DATE VALID 23 MAR 2017

Drawing Title
61 Old Barn Way
Southwick

Scale 1:50

Date | Drawn by

Drg No. 527/01 | Rev.

594 x 420mm A2