


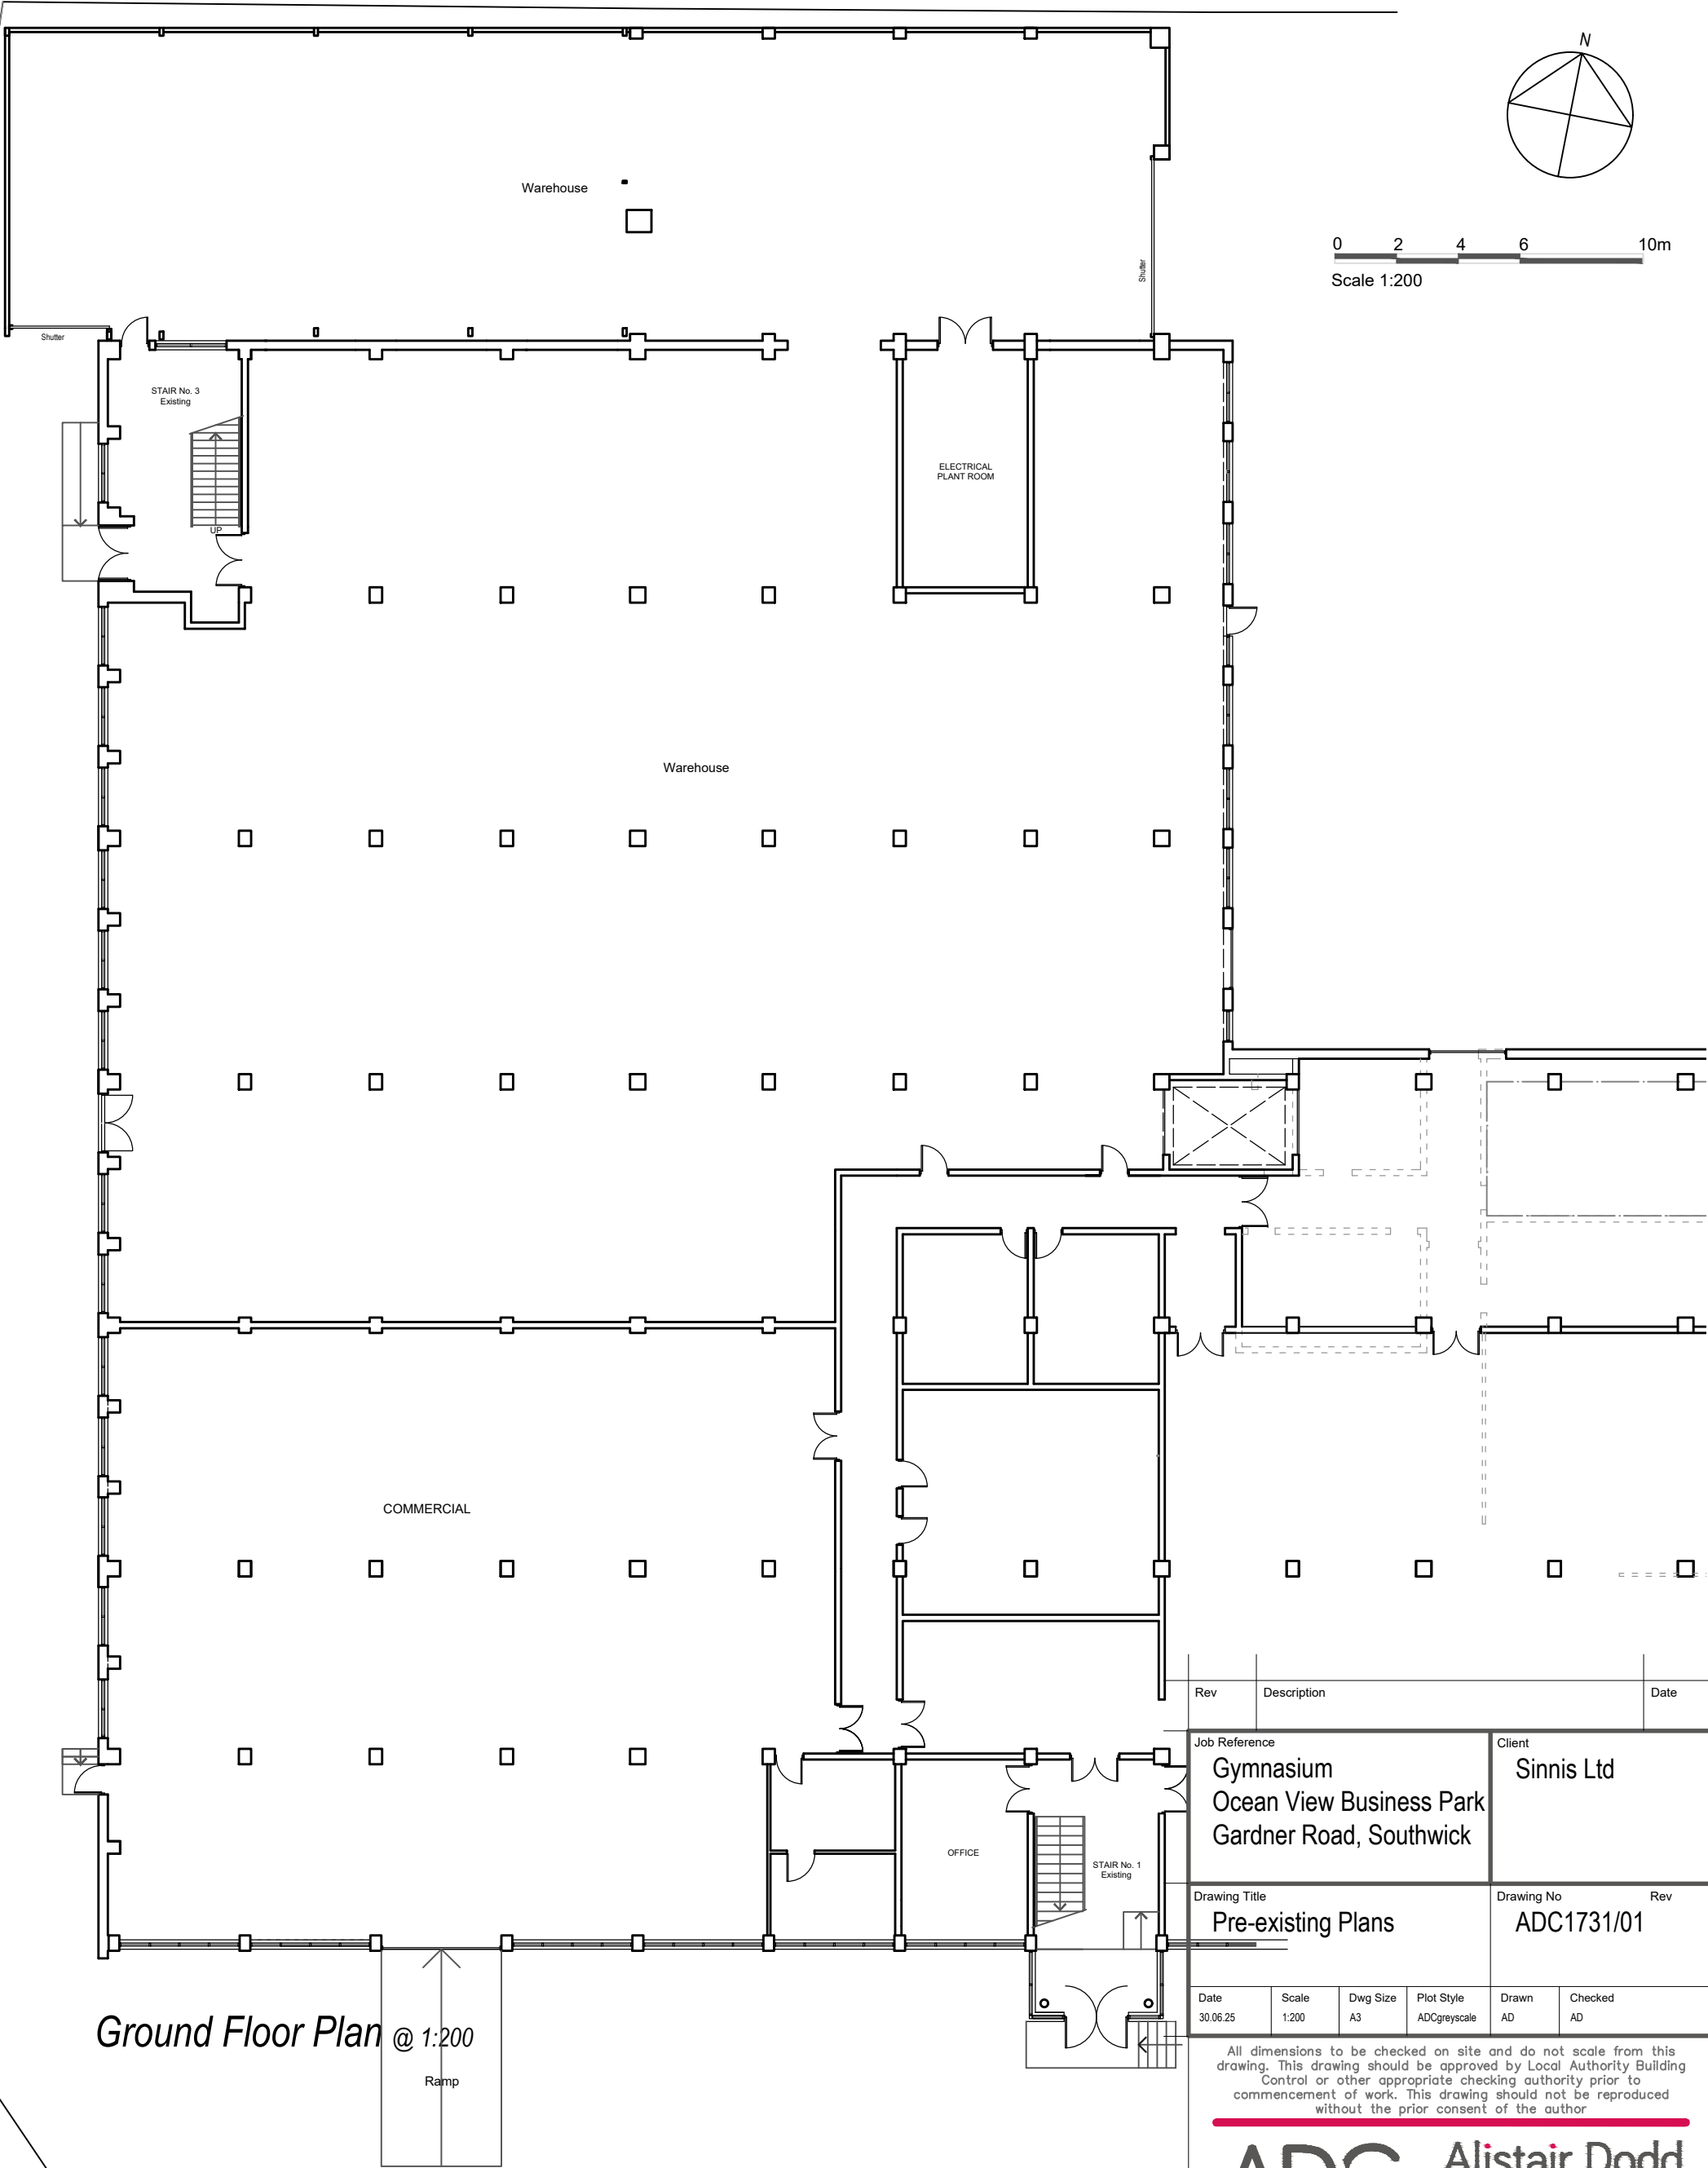

Rev		Description			Date	
Job Reference				Client		
Gymnasium Ocean View Business Park Gardner Road, Southwick				Sinnis Ltd		
Drawing Title				Drawing No		Rev
Pre-existing Plans				ADC1731/01		
Date		Scale	Dwg Size	Plot Style	Drawn	Checked
30.06.25		1:200	A3	ADCgreyscale	AD	AD

All dimensions to be checked on site and do not scale from this drawing. This drawing should be approved by Local Authority Building Control or other appropriate checking authority prior to commencement of work. This drawing should not be reproduced without the prior consent of the author.

ADC Alistair Dodd
Consulting

Architectural Services

Citibase Brighton . 95 Ditchling Road
Brighton . East Sussex . BN1 4ST
Tel: 01273 558350
Email: info@adc-brighton.co.uk
www.adcbrighton.com