



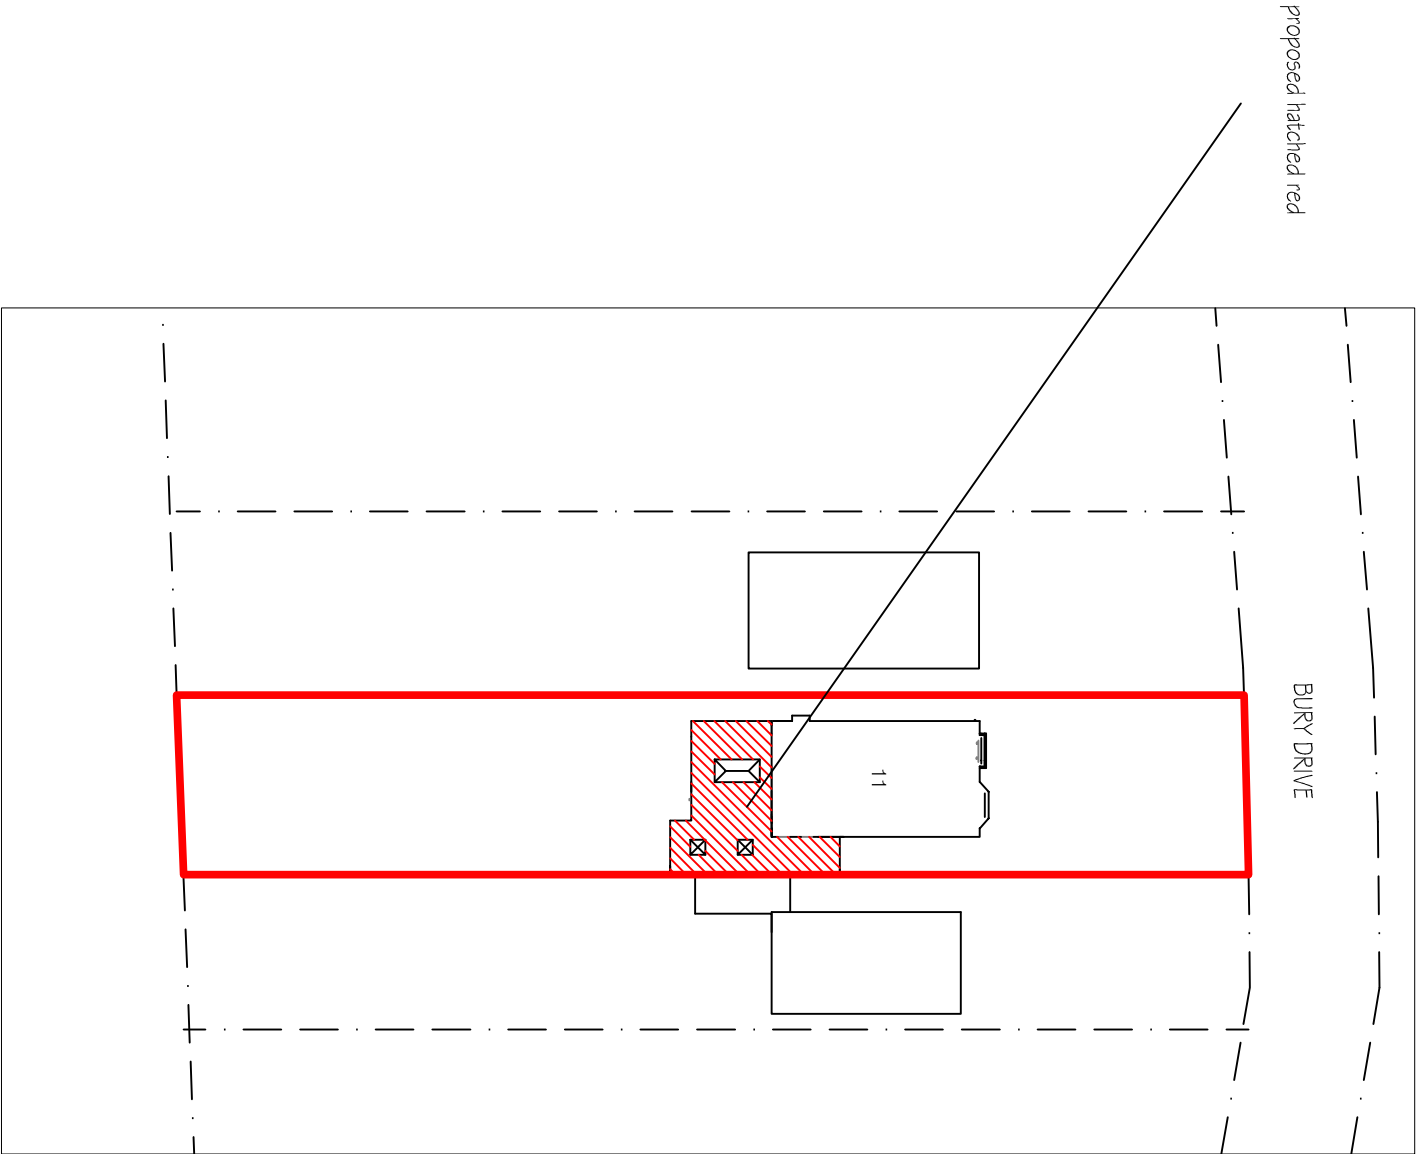


proposed hatched red

BURY DRIVE


11

BLOCK PLAN 1:500

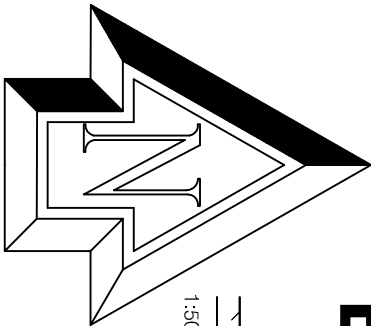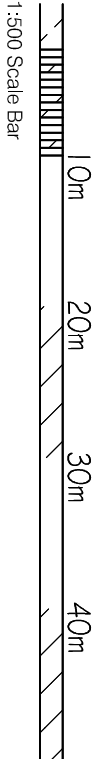

Note: All dimensions to be checked on site.

Copyright of:

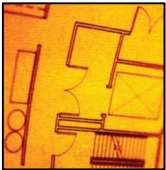

Architectural & Planning Services

7 Erringham Rd

Shoreham By Sea

West Sussex

BN43 5NQ

01273 441009

07856899101

e-mail: benw@bjwarchitectural.co.uk

website: bjwarchitectural.co.uk

Project:

Proposed works at:

11 Bury Close Worthing

Title:

BLOCK PLAN

Client:

Scale:

1:500, 1:1250 @ A3 paper size

Date:

21.1.2026

Drawn:

BJW

Dwg. No.

04

Rev'n