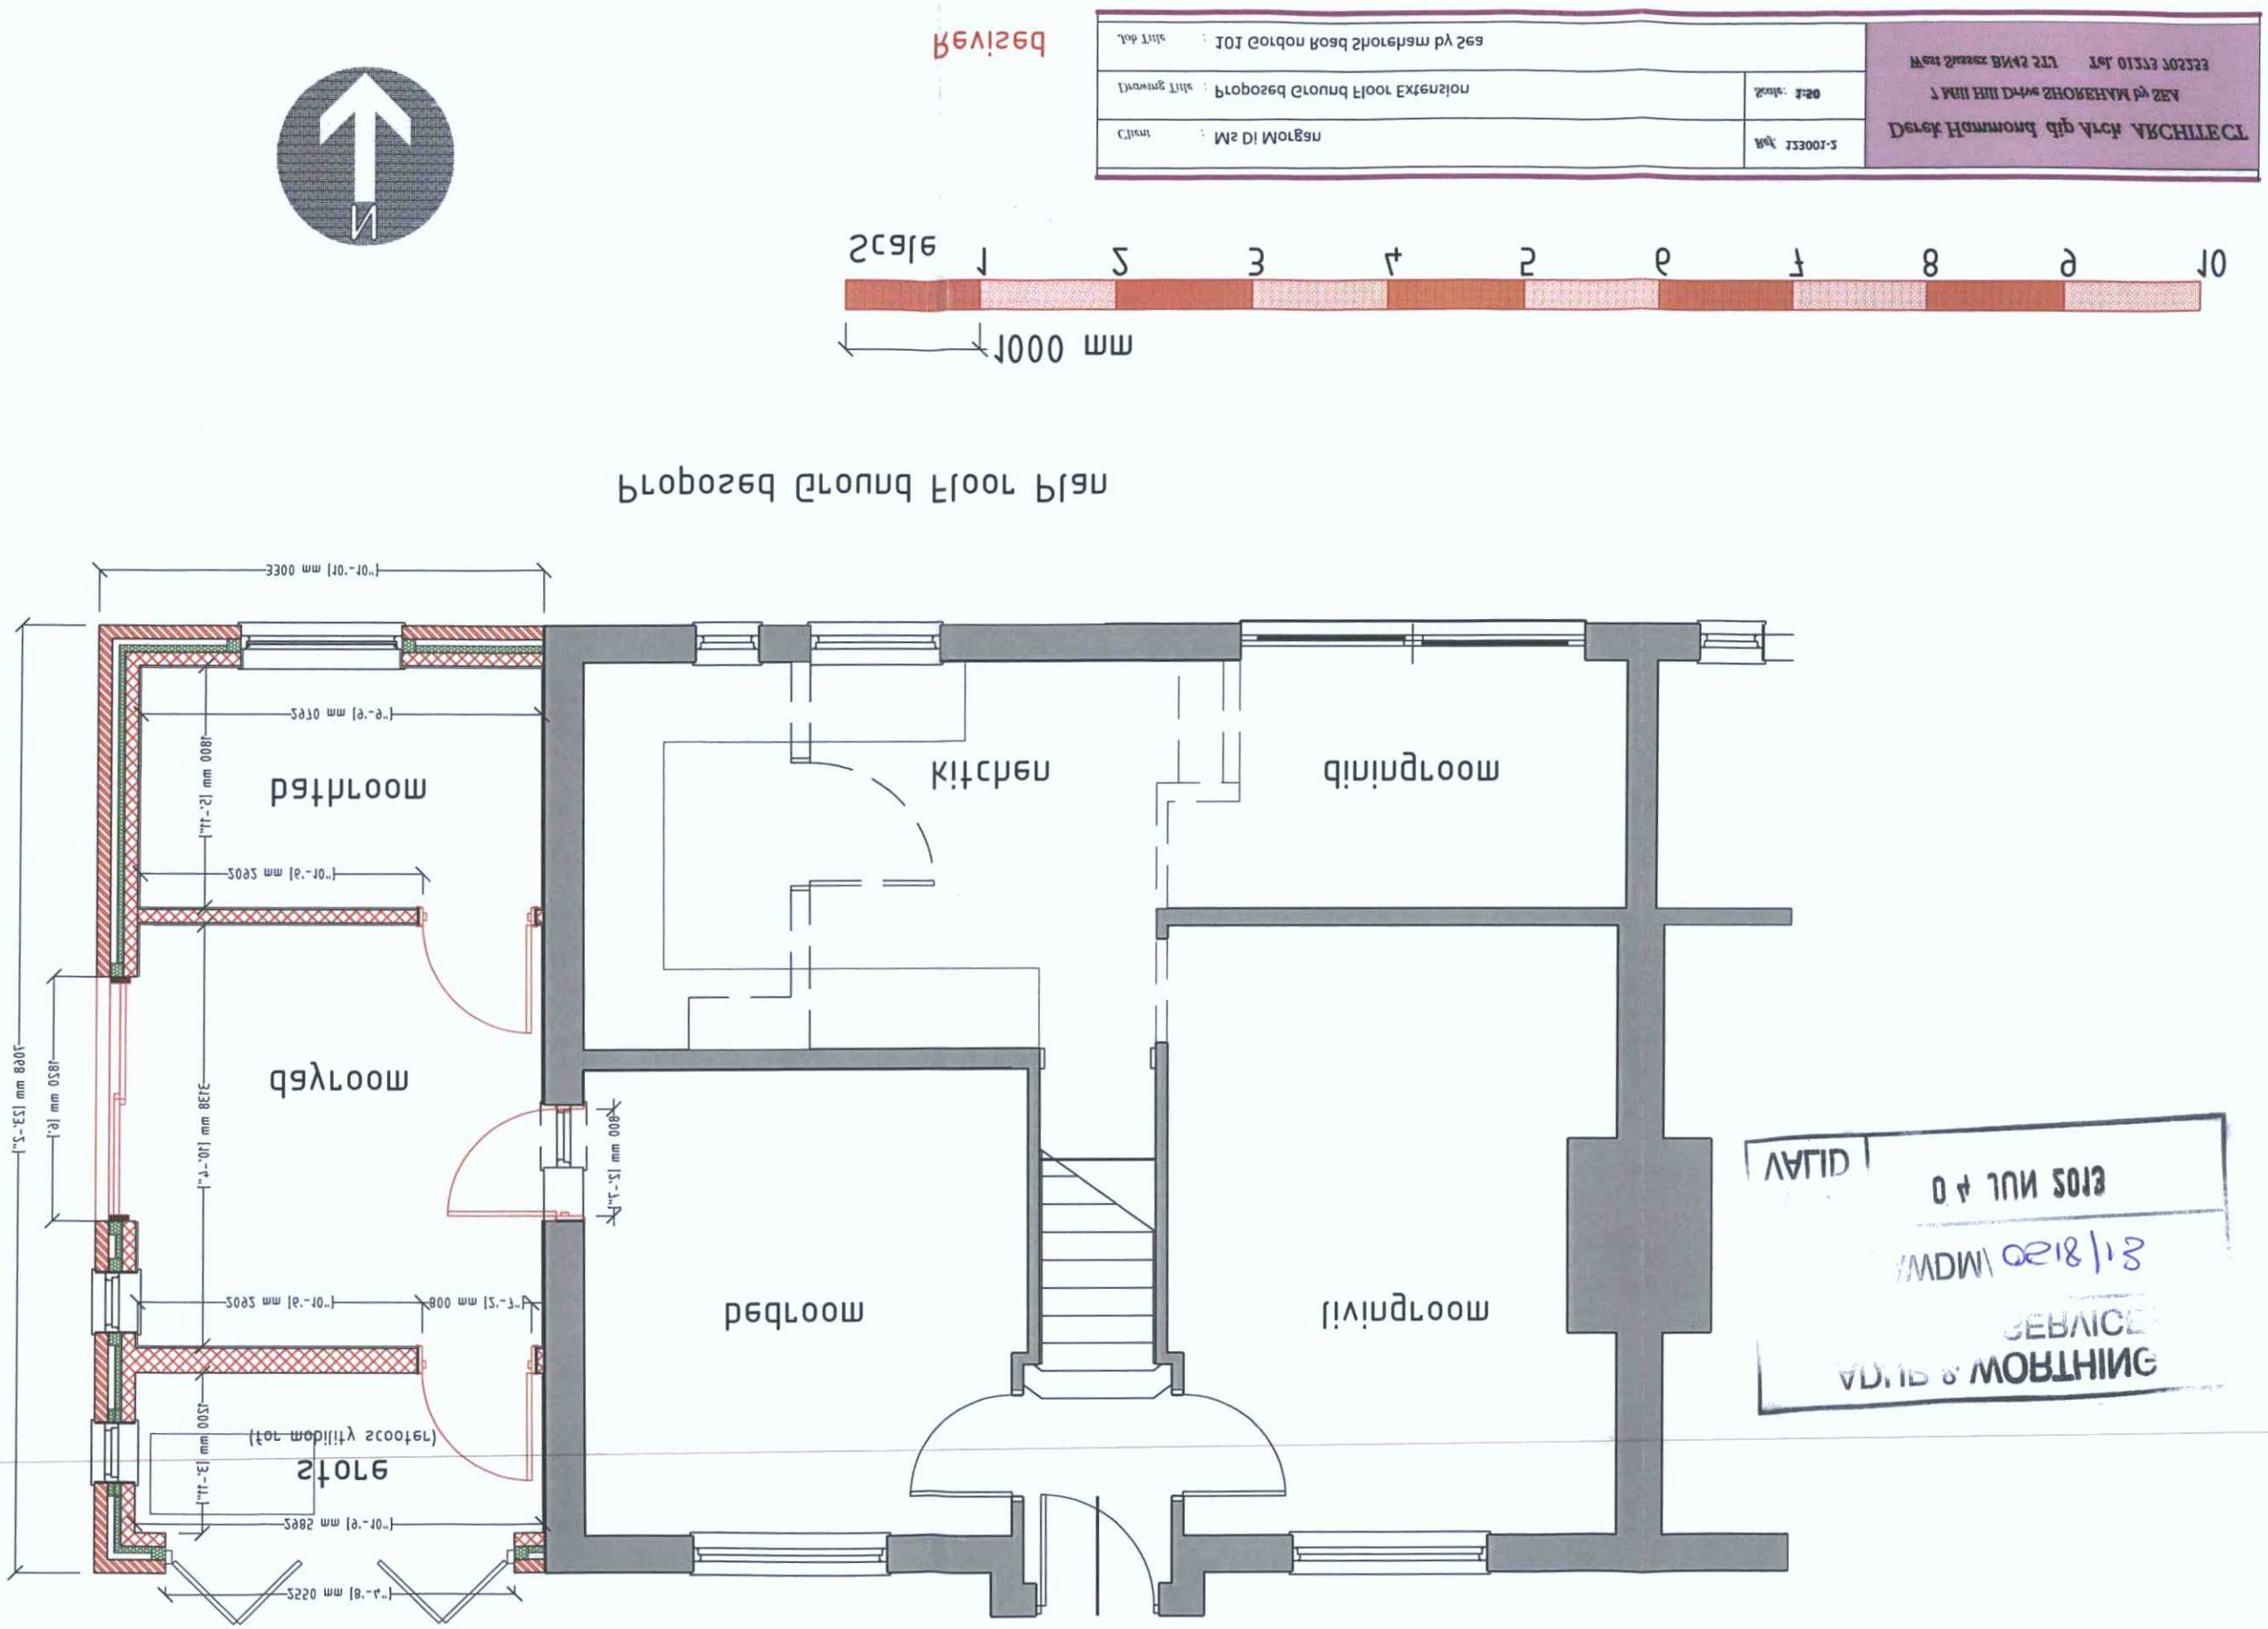
Proposed Ground Floor Plan
Scale
1000 mm
1 2 3 4 5 6 7 8 9 10
Client : Ms Di Morgan
Drawing Title : Proposed Ground Floor Extension
Ref: 123001-2
Scale: 1:50
Lod Title : 101 Gordon Road Shoreham by Sea
Derek Hammond dip Arch ARCHITECT
1 Mill Hill Drive SHOREHAM by SEA
West Sussex BN43 5TT Tel. 01273 702323
Revised
N
bathroom
kitchen
diningroom
bedroom
livingroom
bedroom
storeroom
(not modifiable scooter)
3300 mm [10'-10"]
1800 mm [5'-11"]
1820 mm [6']
1068 mm [23'-2"]
1338 mm [10'-6"]
1200 mm [3'-11"]
800 mm [2'-7"]
2550 mm [8'-4"]
ADAIR & WORTHING
SERVICE
WDM 0218/13
04 JUN 2013
VALID