

project	**extension to** 10 Norbury Close Lancing BN15 0QL
client	Mr S Badman 10 Norbury Close Lancing BN15 0QL
architect	Peter Wilson Hilary Mount Way Lancing BN15 0QD 01903 755765
drawing	scale 1:100 date: 20/4/21 revision 12/7/01

proposed plan & elevation

tp795/14a

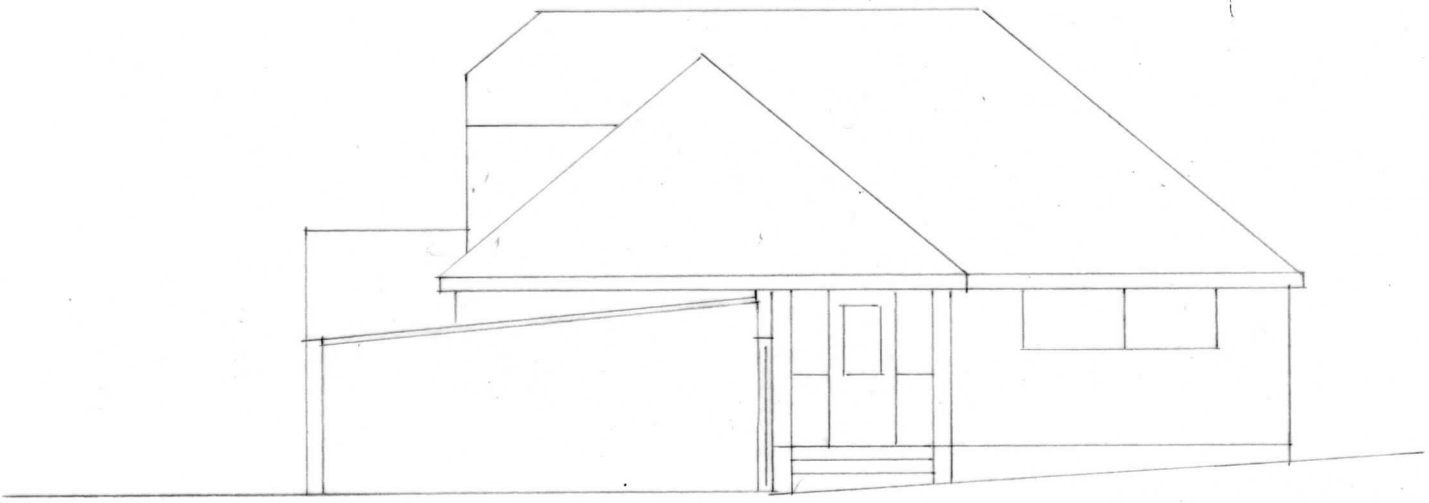

east elevation

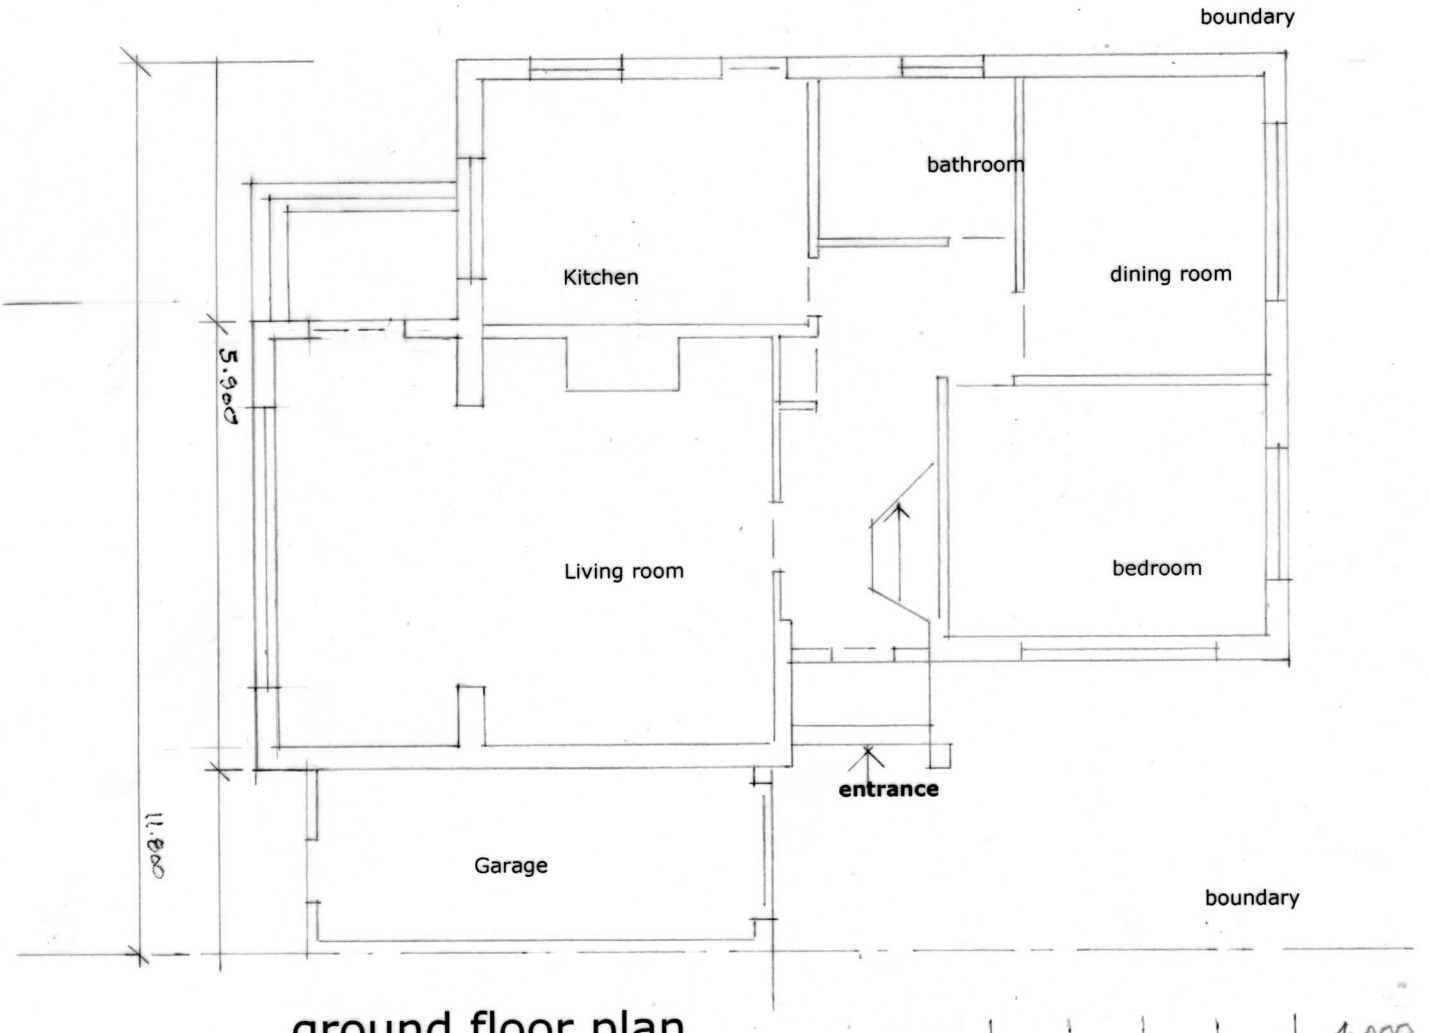

ground floor plan

1:100