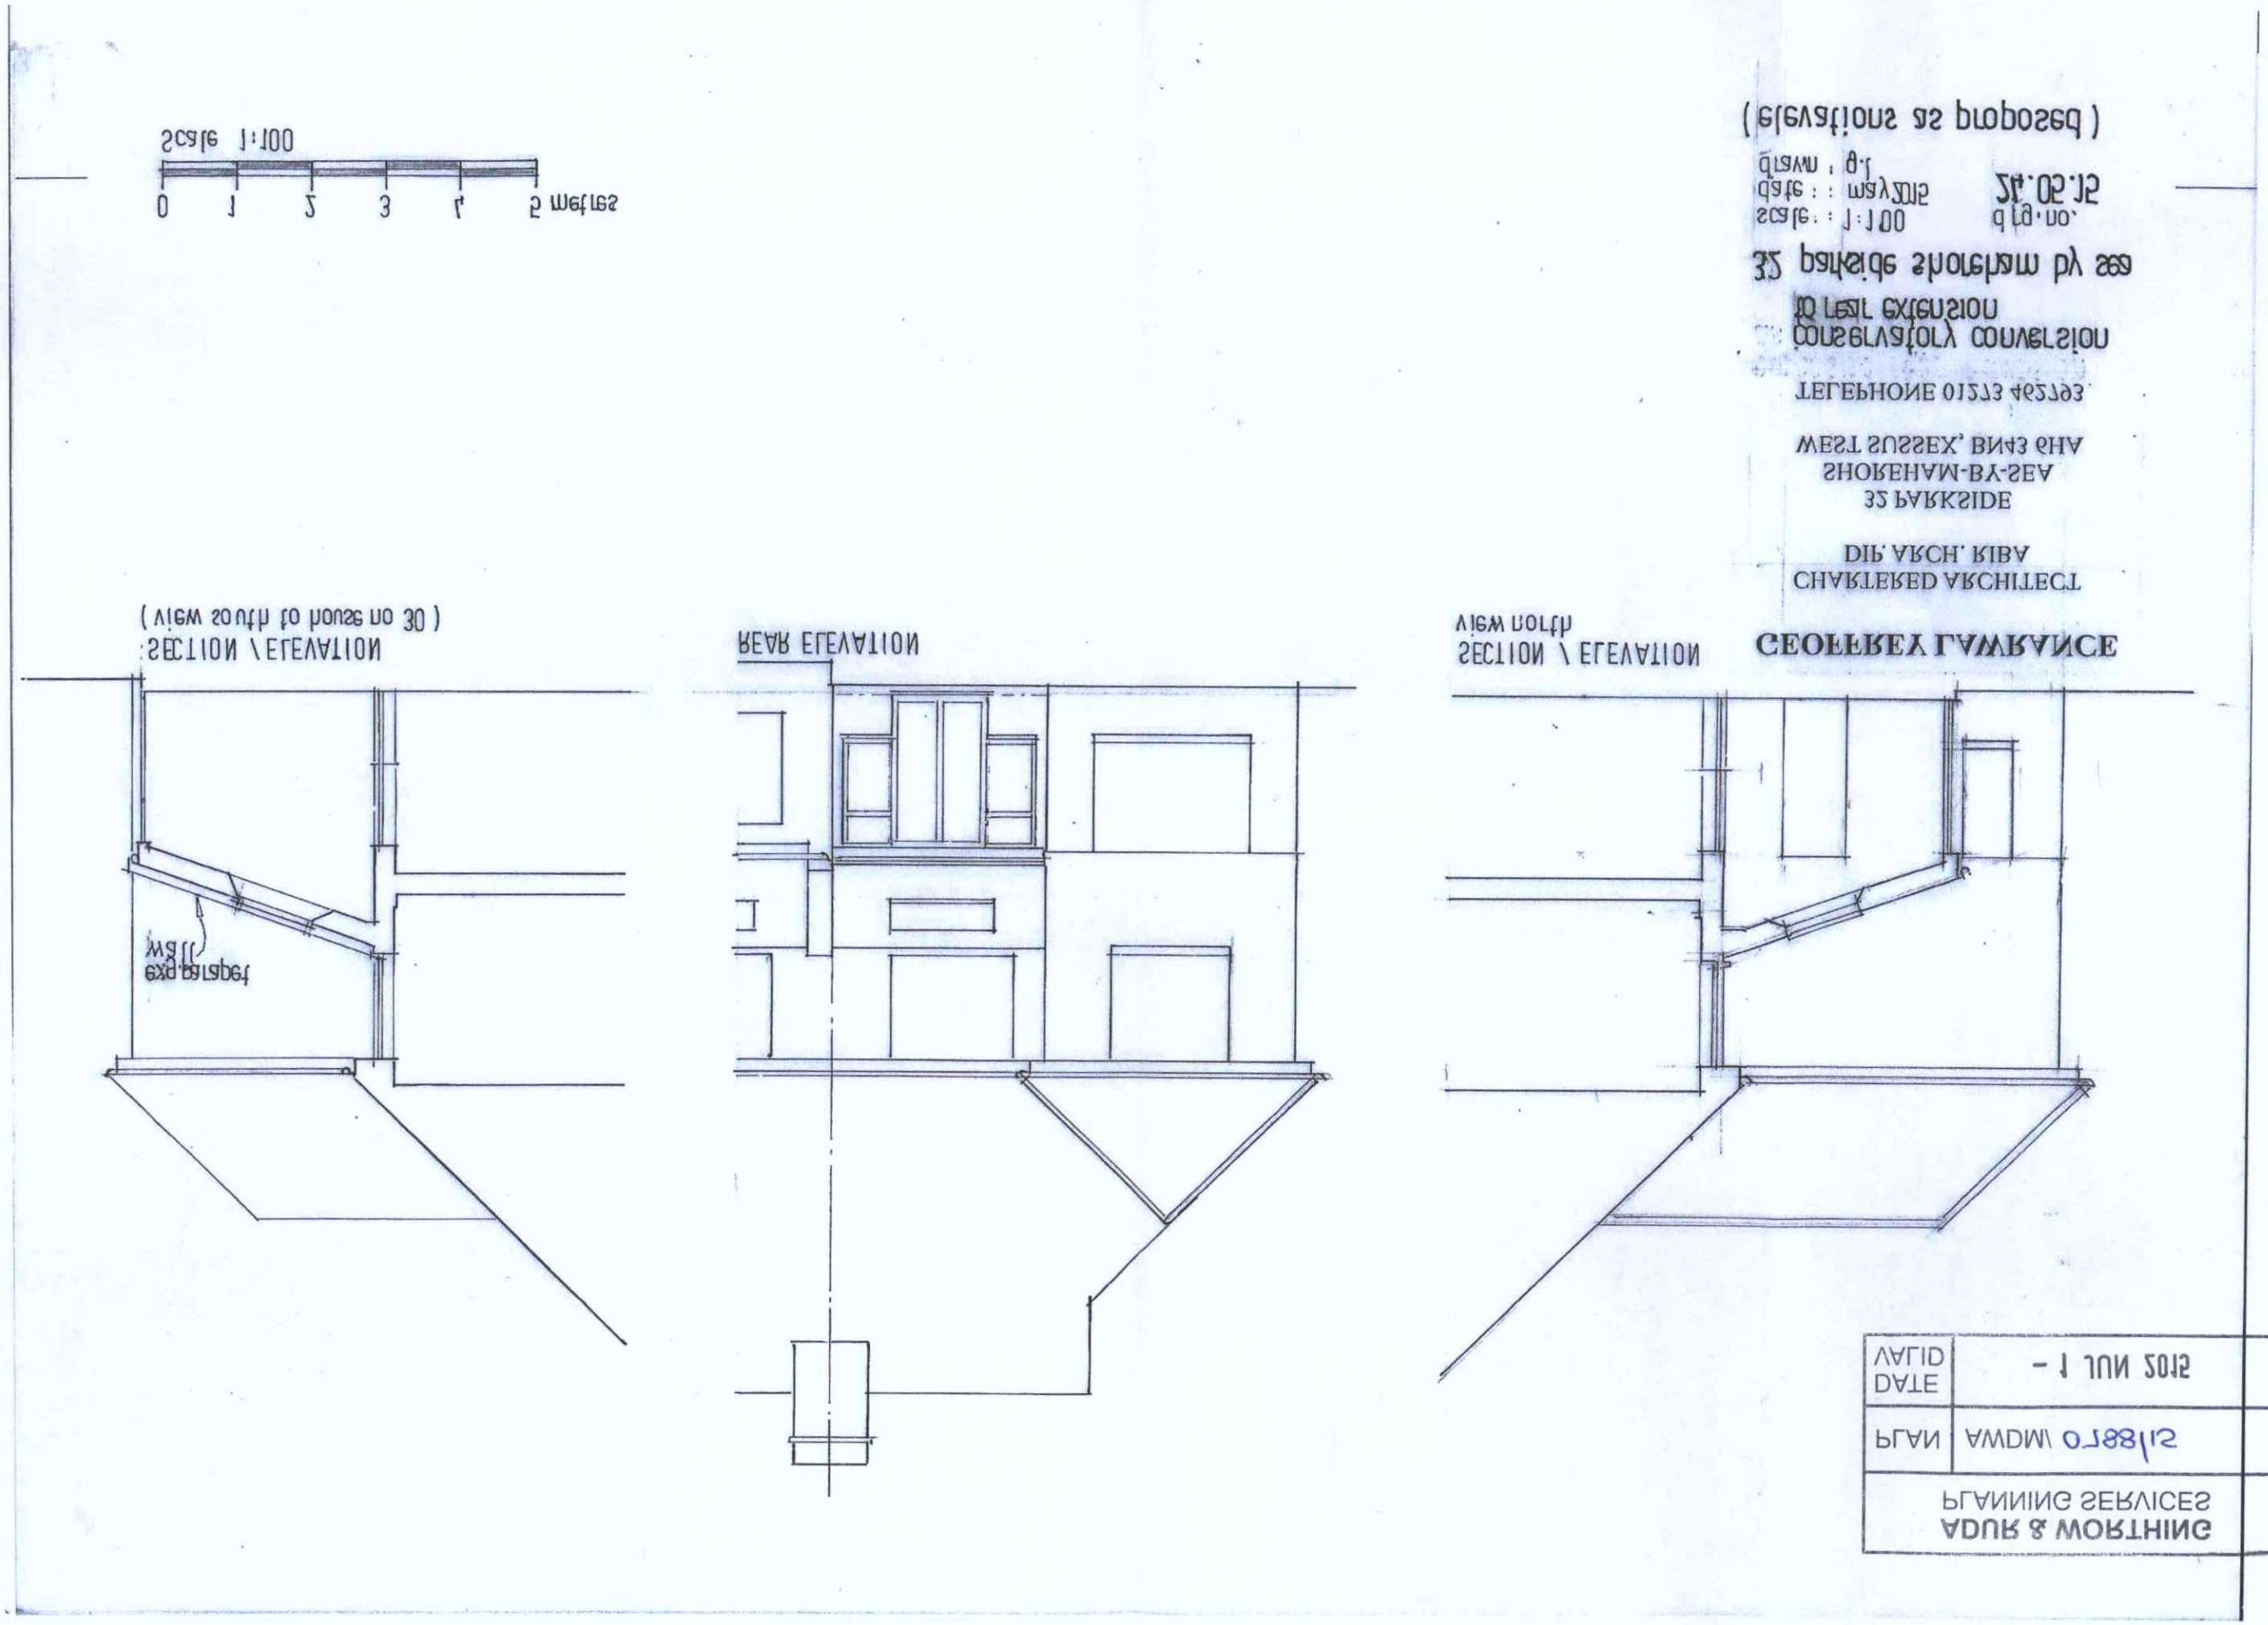

Scale 1:100
0 1 2 3 4 5 metres
SECTION \ ELEVATION
(view south to house no 30)
REAR ELEVATION
SECTION \ ELEVATION
view north
GEOFFREY LAWRANCE
CHARTERED ARCHITECT
DIP. ARCH. RIBA
32 PARKSIDE
SHOREHAM-BY-SEA
WEST SUSSEX, BN43 6HA
TELEPHONE 01273 452793
conservatory conversion
to rear extension
32 parkside shoreham by sea
scale : 1:100
date : may 2015
drawn : g.l
drg. no. 24.05.15
(elevations as proposed)
PLANNING SERVICES
ADUR & WORTHING
PLAN
AWDM\ 0188/15
DATE
VALID
- 1 JUN 2015