
Ordnance Survey®
OS Sitemap®

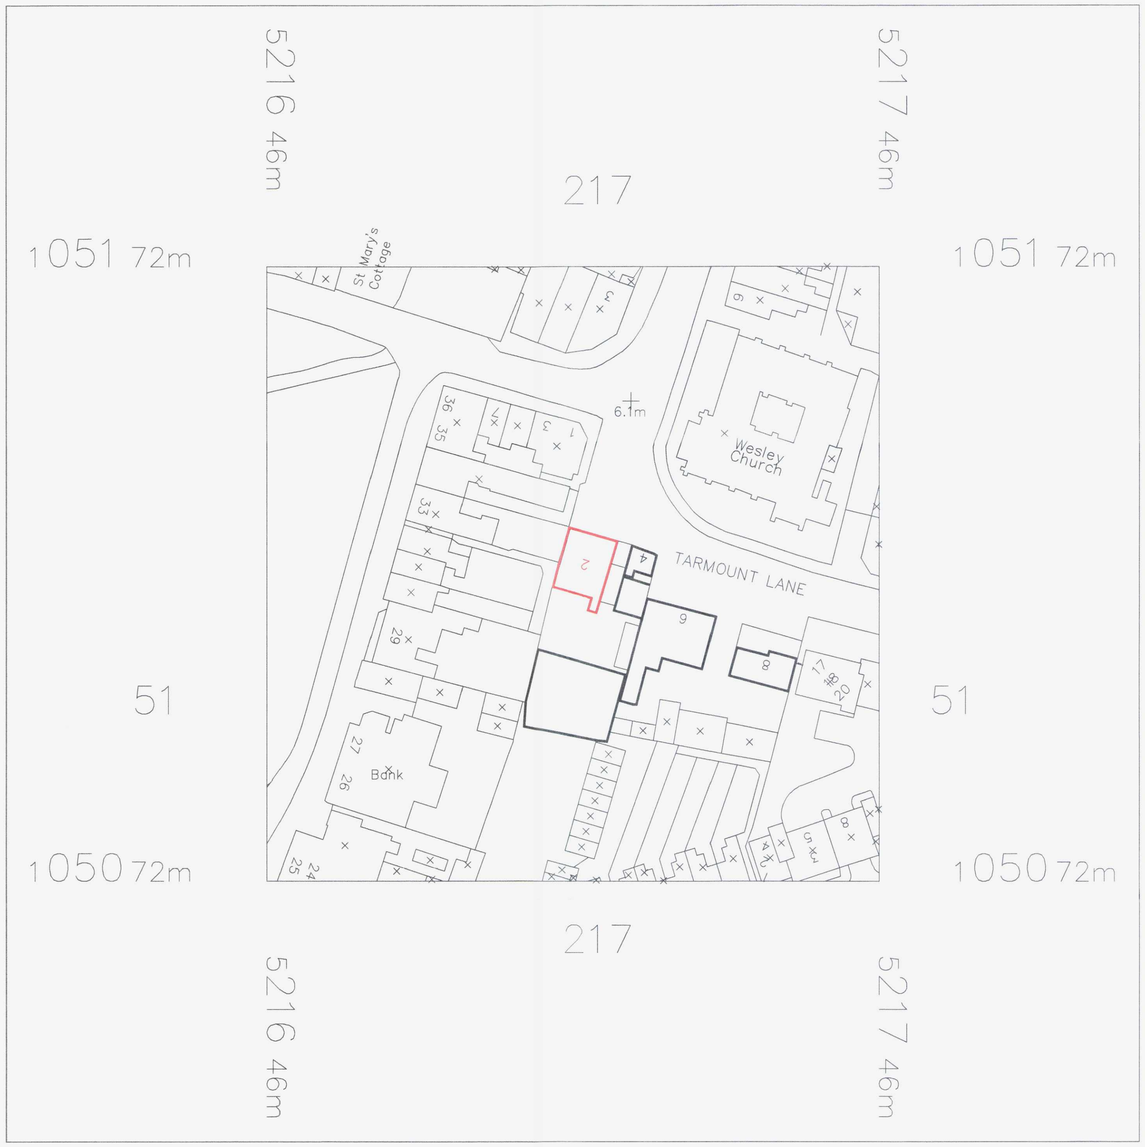


ADUR & WORTHING
PLANNING SERVICES

PLAN	AWDM/0737/15
DATE VALID	- 5 JUN 2015

Ordnance Survey®
OS Sitemap®



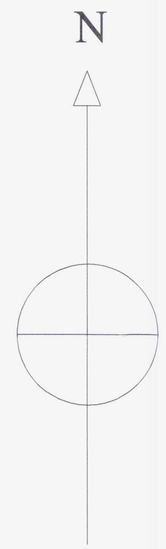

NOTES
All dimensions must be checked on site and not scaled from this drawing.

- ✓ PLANNING FOR CLIENTS SINCE 1994
- ✓ BUILDING HOME EXTENSIONS SINCE 1974
- ✓ BUILDING REGULATIONS DOCUMENTS

Item	description
A:	Structure
B1:	Fire Safety
C:	Site Preparation and Resistance to Moisture
D:	Toxic Substances
E:	Resistance to the Passage of Sound
F:	Ventilation
G:	Hygiene
H:	Drainage and Waste Disposal
J:	Combustion Appliances and Fuel Storage Systems
K:	Protection from Falling Collision and Impact
L1:	Conservation of Fuel and Power in Dwellings
L2:	Conservation of Fuel and Power in Buildings Other Than Dwellings
M:	Access and Facilities for Disabled People
N:	Glazing
Reg 7:	Materials and workmanship

A 15-05-15 VARIATION OF CONDITION APP.
Date Revisions

PLANS
BUILDING PLAN DESIGN COMPANY LTD.

Building Plan
Design Company Ltd.
12 Barrier Reef Way
Sovereign Harbour North BN23 5PE
Planning & Project Management Consultants.
Telephone : 01293 550155
Telephone : 07832288814
e-mail : buildingplan@btconnect.com
www.buildingplan.co.uk

Client
LAWN IMPERIAL LTD.

Job Title
2 TARAMOUNT LANE
SHOREHAM
WEST SUSSEX
BN43 6DA

Drawing Title
VARIATION OF CONDITION
NO. 3 OF APPLICATION
ADC/0426/09

Scale 1:1250, 1:500

Date 15-05-15 Drawn By M.RYAN

Drg. No. 17-15 Rev A

A1