


ADUR & WORTHING
PLANNING SERVICES

PLAN	AWDM/0774/15
DATE VALID	– 4 JUN 2015

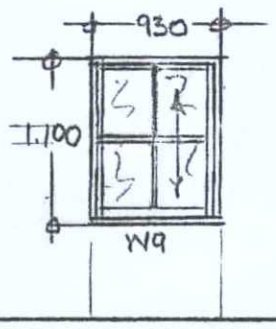

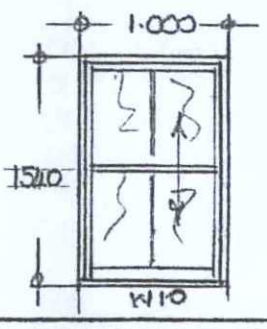

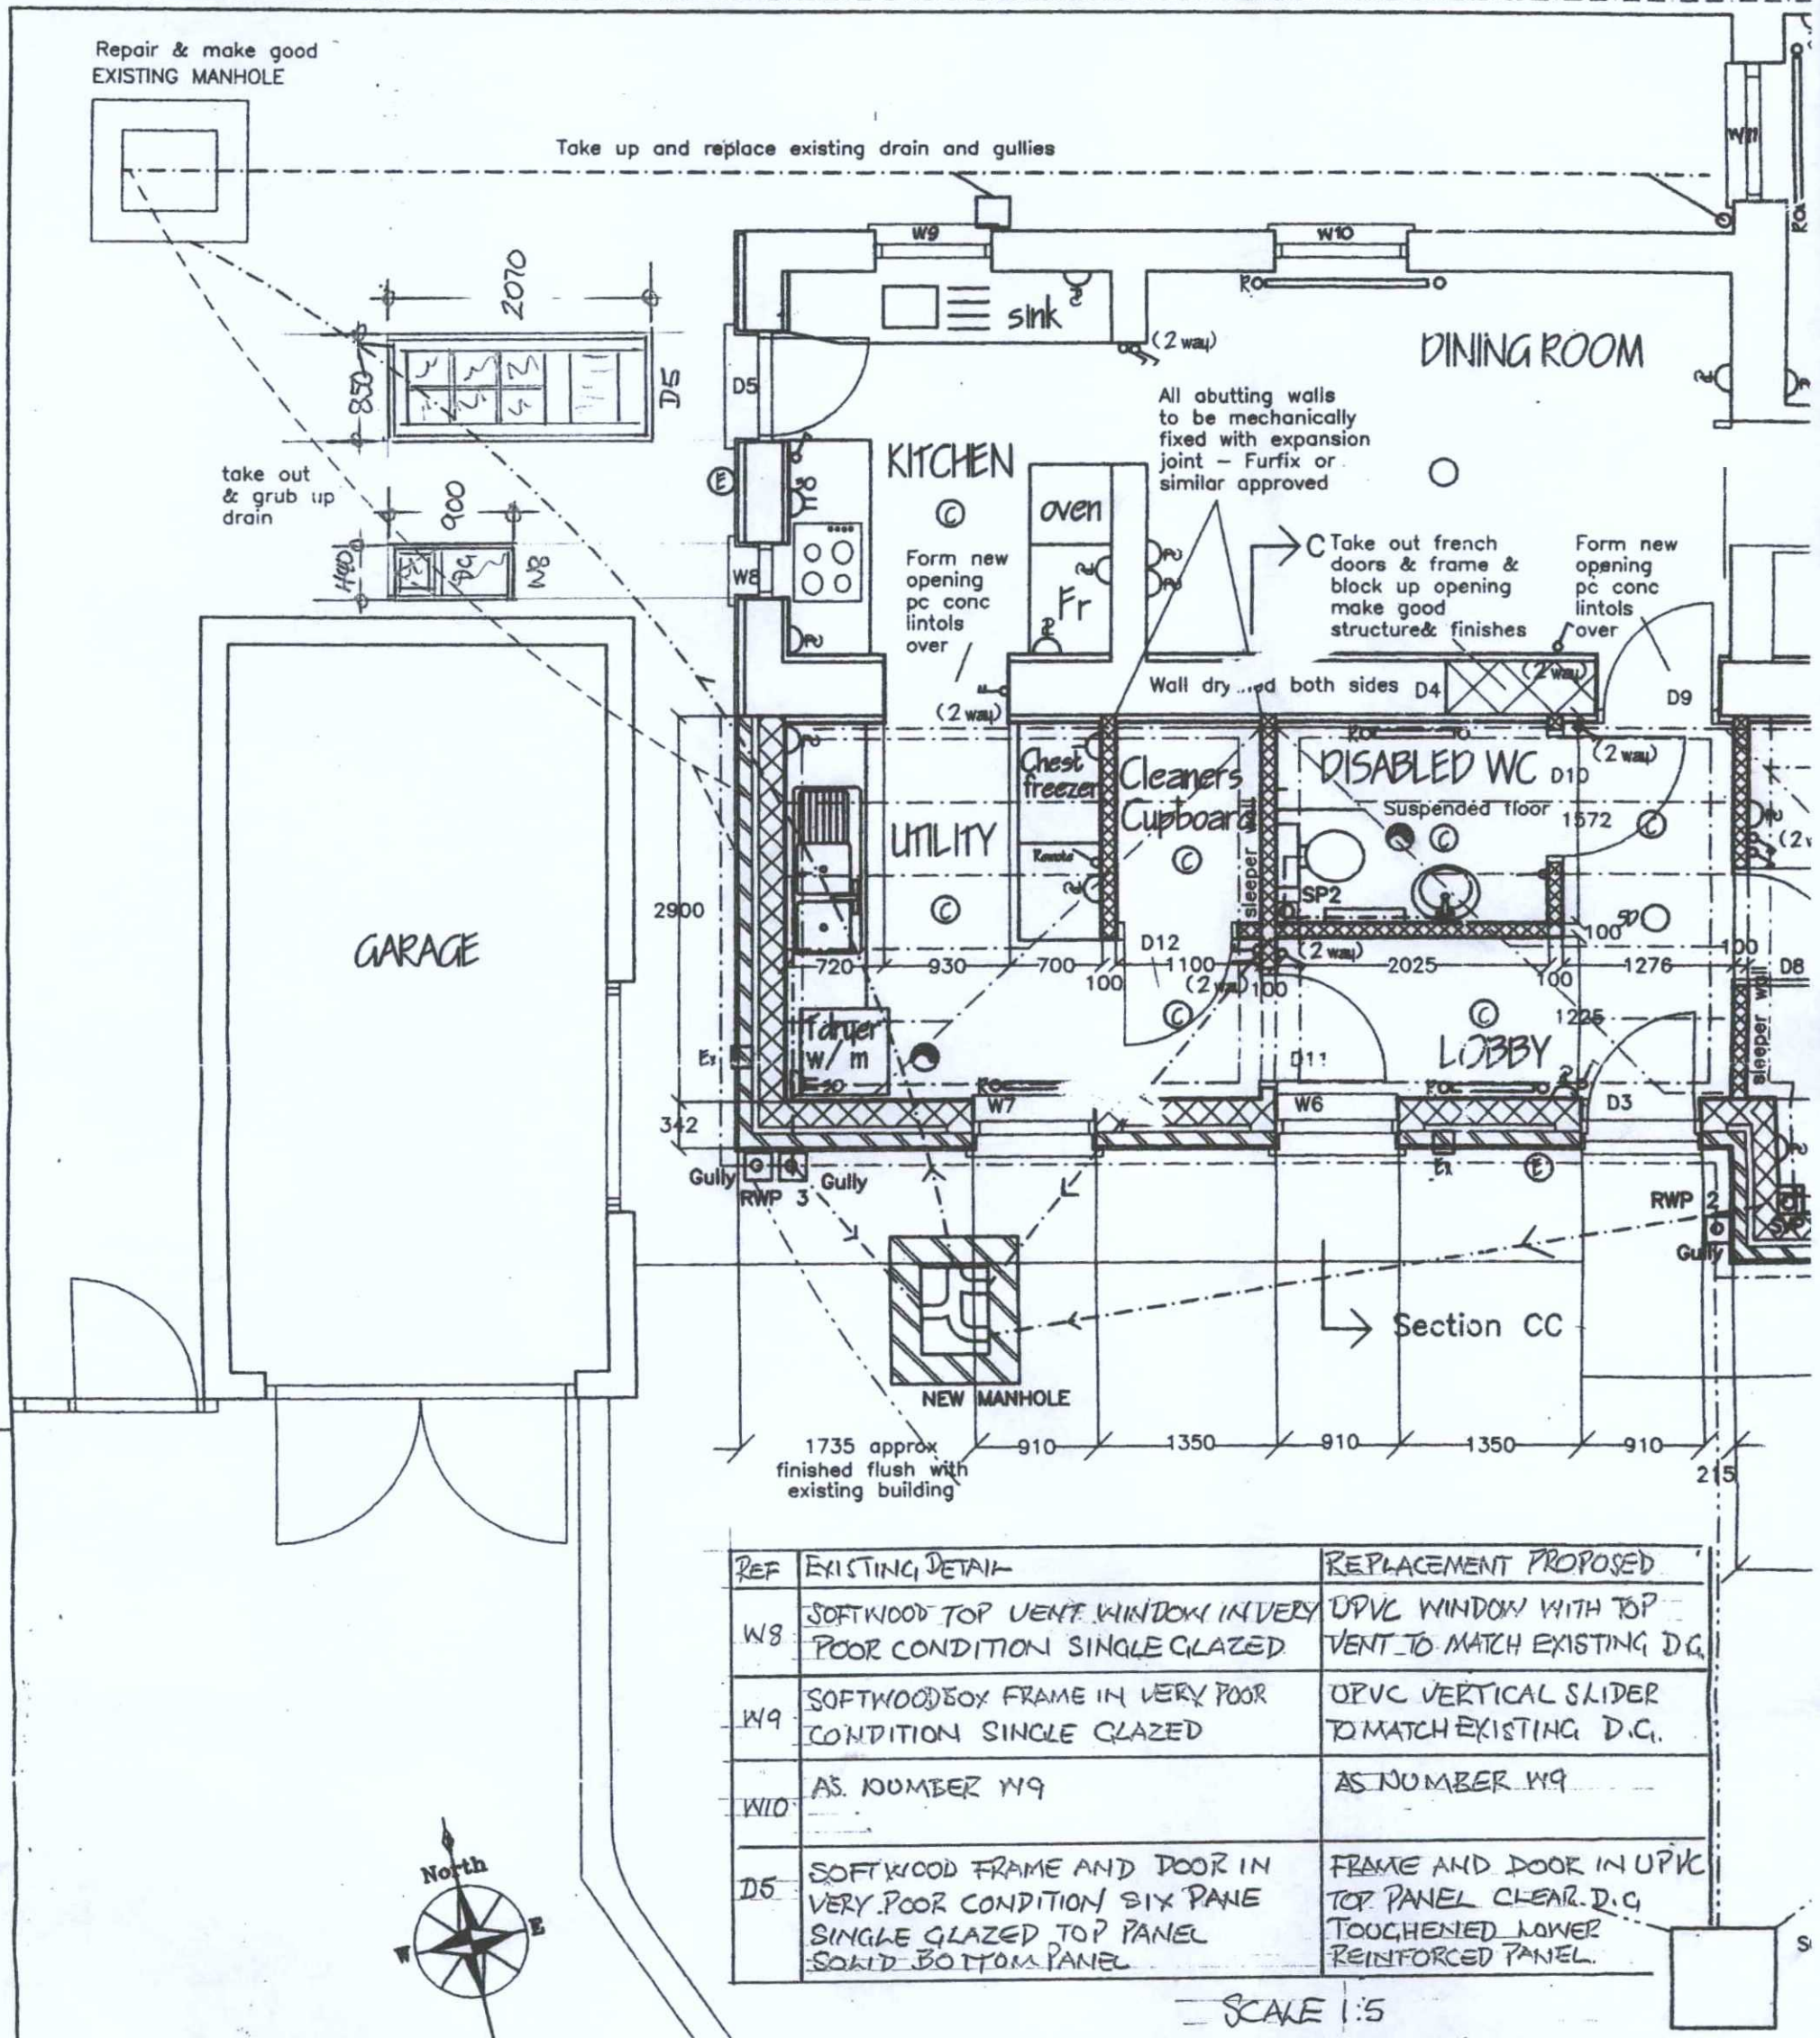

REF	EXISTING DETAIL	REPLACEMENT PROPOSED
W8	SOFTWOOD TOP VENT WINDOW IN VERY POOR CONDITION SINGLE GLAZED	UPVC WINDOW WITH TOP VENT TO MATCH EXISTING D.G.
W9	SOFTWOOD BOX FRAME IN VERY POOR CONDITION SINGLE GLAZED	UPVC VERTICAL SLIDER TO MATCH EXISTING D.G.
W10	AS NUMBER W9	AS NUMBER W9
D5	SOFTWOOD FRAME AND DOOR IN VERY POOR CONDITION SIX PANE SINGLE GLAZED TOP PANEL SOLID BOTTOM PANEL	FRAME AND DOOR IN UPVC TOP PANEL CLEAR D.G TOUGHENED LOWER REINFORCED PANEL.

SCALE 1:5
DRAWING 1 OF 1
DATE 15.03-2015

LOCATION PLAN SEE CHURCH ELEVATION'S DRAWING 1 OF 2

NORTH STREET

PROPOSED REPLACEMENT WINDOWS W8, W9, W10 AND DOOR D5 IN WHITE UPVC FOR THE PARISH OF OUR LADY QUEEN OF PEACE ADUR VALLEY. PRESBYTERY. 45 JOHN STREET, SHOREHAM-BY-SEA WEST SUSSEX BN43 5DL

PARISH PRIEST FR GRAHAM RICKETTS 01273-464048 priest@olqp.net

MAINTENANCE C/O P.W RANSOM
100 GREENACRES.
SHOREHAM-BY-SEA
WEST SUSSEX BN43 5XL
TEL 01273-454437
EMAIL ransom228@btinternet.com