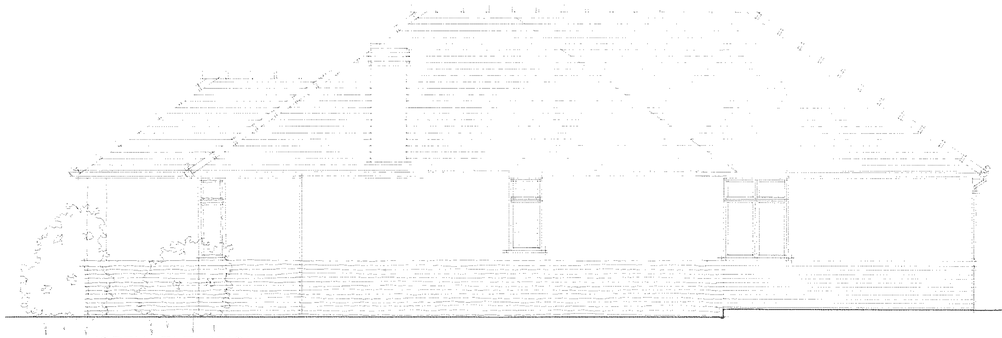

NORTH ELEVATION

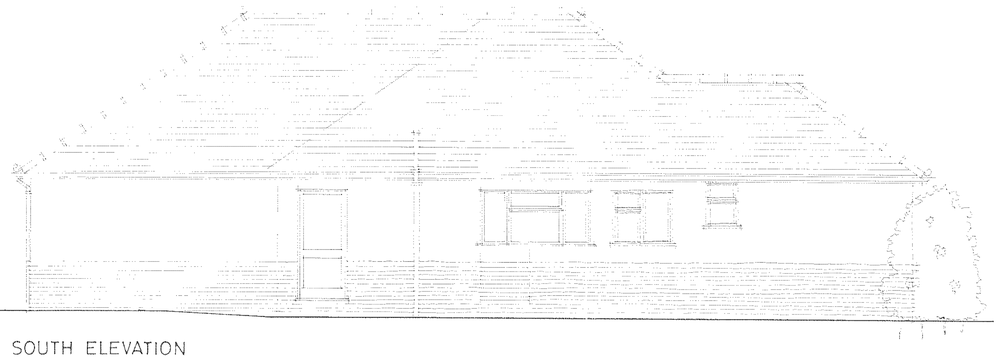

SOUTH ELEVATION

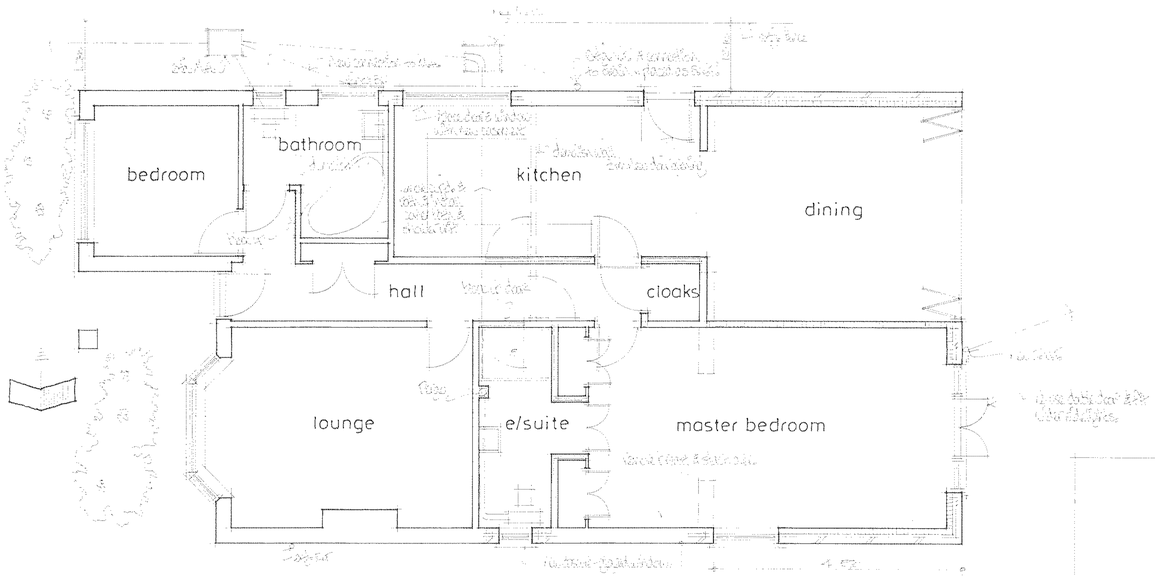

FLOOR PLAN

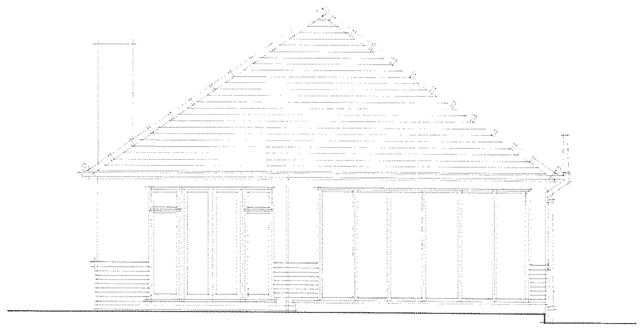

REAR ELEVATION



ADUR DISTRICT COUNCIL
PLANNING DIVISION
PLAN No. Ax/02/0105
DATE 08 JUN 2009

Alan Scarratt
ARCHITECTURAL SERVICES
43 Hadley Road, Worthing, West Sussex BN13 2PA
Tel/Fax: (01903) 690102

client: T. Mayfield & S. Poole

job: 10 Seaside Road
Lancing
West Sussex

dwg no. AS.571 A

dwg title: internal alterations and single storey rear extension

drawn by: Alan Scarratt

date: May 2009 scale: 1:50