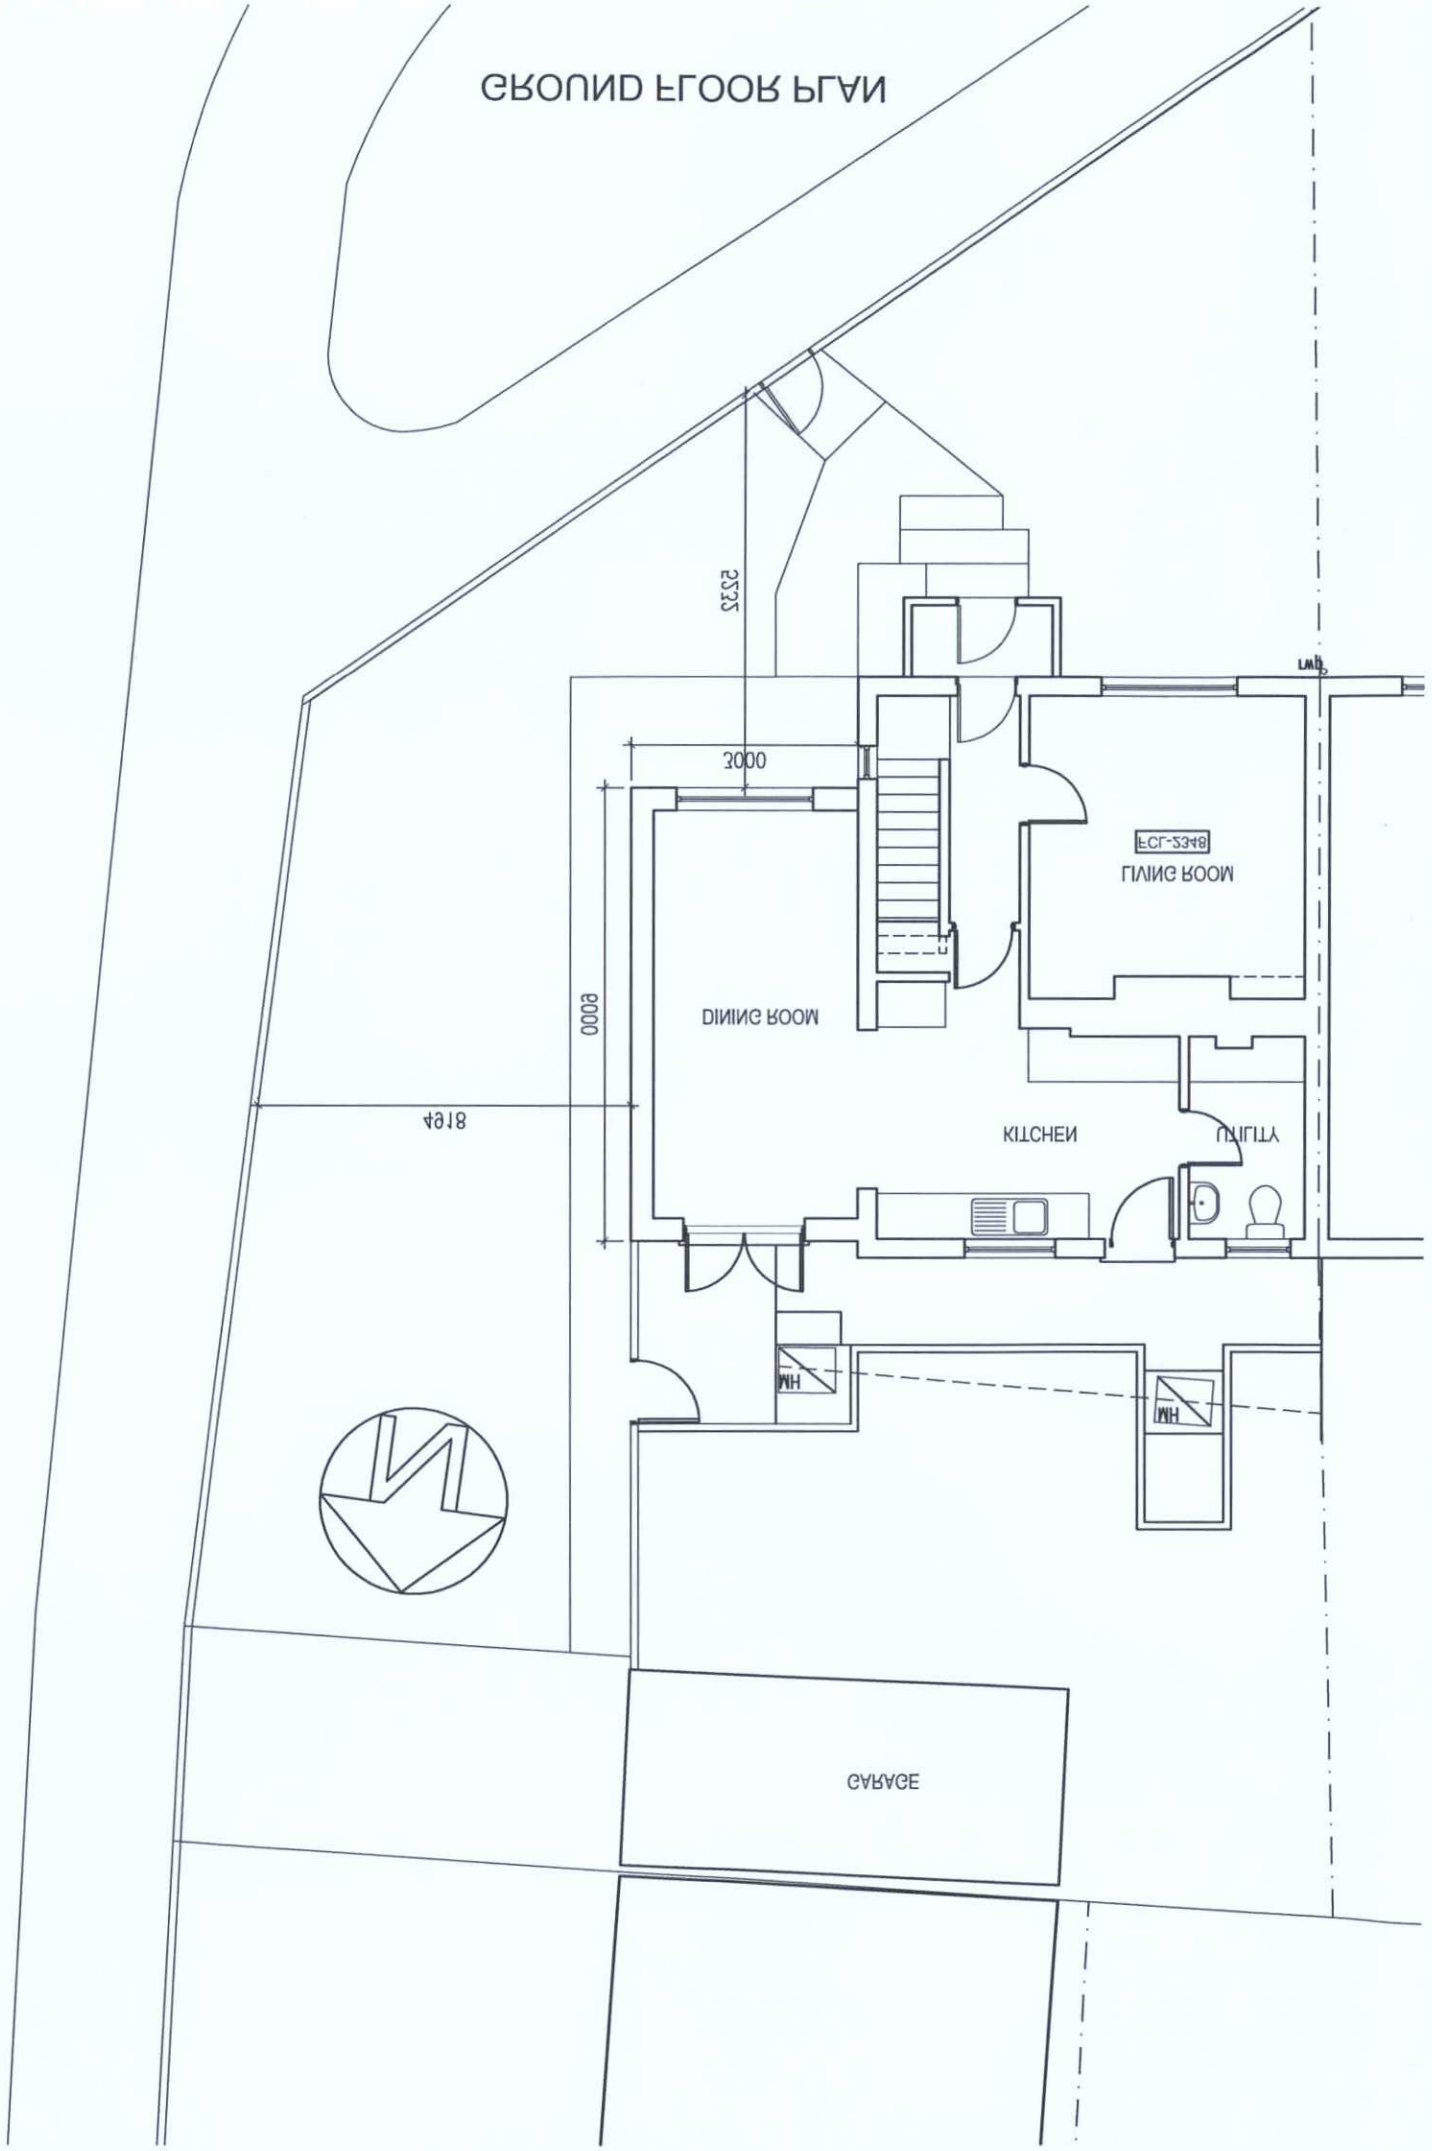



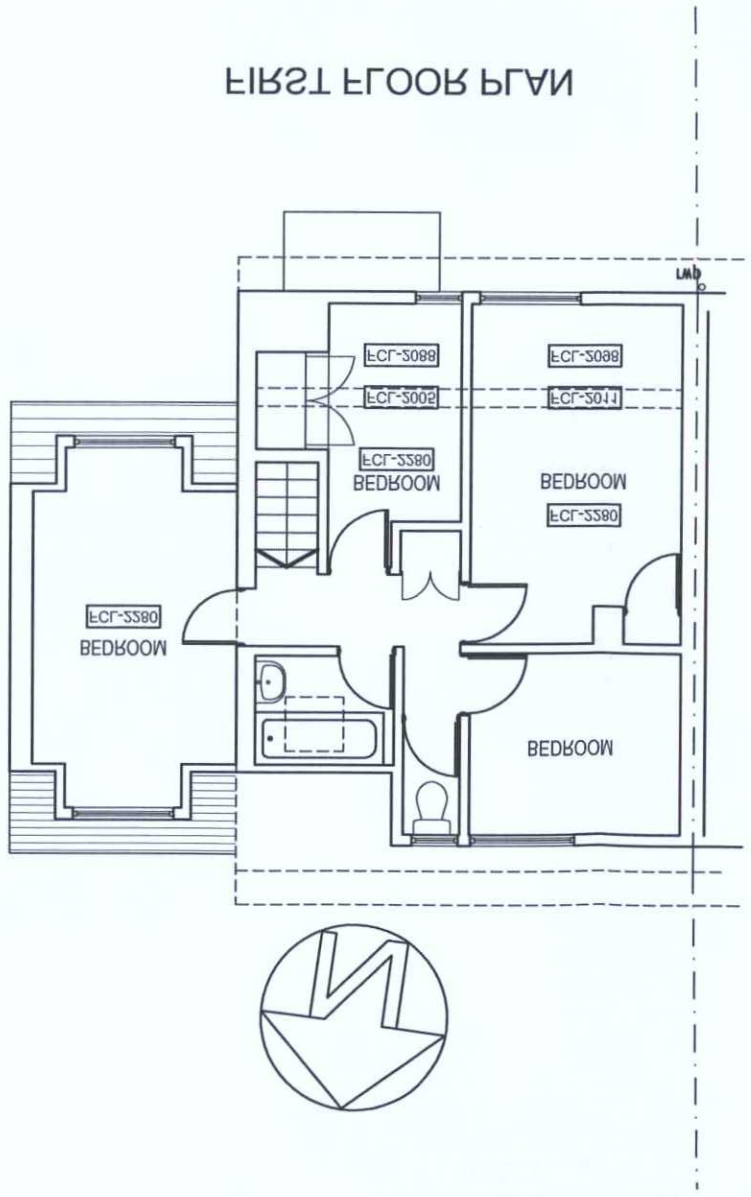

A Front extension removed

rev.	date

These drawings should be approved by Local Authority Building Control or other appropriate checking Authority prior to commencement of the work.

No dimensions to be scaled from this drawing. All dimensions to be checked on site. This drawing is copyright.

client: Joanna and David Markwood

project: 1 Queens Road Southwick

drawing: Planning Application Proposed Plans and Section

scale: 1:100@A3 date: 18.09.18

drawn: CH

Clarke Haigh Associates Ltd

9 Kenton Road Hove, East Sussex BN3 4PG

tel: 01273 298217 fax: 01273 298217 e-mail: info@clarkehaighaughtsuccess.co.uk

CH 917 \004 A rev.

PLANNING SERVICES
ADUR & WORTHING

PLAN | AWDM\ 14F3/18

DATE | 15 OCT 2018

VALID

AMENDMENT